LOW MAINTENANCE LANDSCAPE inc.













PROFESSIONAL LANDSCAPE DESIGN PORTFOLIO

LOW MAINTENANCE LANDSCAPE: ROUGH ESTIMATE


SUBMITTED TO:	DESCRIPTION OF WORK:	MATERIALS / PLANTS:	LABOR: crew of 3, 1 day $1152
Corpus Christi Catholic Church. 5908 Whitetail Ct. Lawrence KS 66047 attn: Cristy Sullivan cristys@ccparish.org	Weed control & Mulch Application & Pruning 785-760-4428	10 CY Cocoa mulch $600 river rock $75 plant replacements (optional $100)	SERVICES: delivery $65
			TOTAL: $1892.00

- ☐ Control difficult invasive weeds · 2 weeks prior to main visit.
- ☐ Hand pull remaining weeds & cut down any remaining stubble
- ☐ Add colorado river rock to 2 downspouts on west side of house
- ☐ Replace 3-4 dead plants ($100 budget: OPTIONAL) ($75 budget)
- ☐ Mulch all bed areas including raised rock bed along street
- ☐ Trim low tree branches & shape all shrubs
- ☐ Decide if regular maintenance plan would be suitable.

- ☐ Bring 1 flat of purple heart to plant in all pots in back yard
- ☐ Bring 3 purple heart & 1 3gal ponytail palm for front pot (bring 5gal bucket of potting soil)

LOW MAINTENANCE LANDSCAPE: ROUGH ESTIMATE

SUBMITTED TO:	DESCRIPTION OF WORK:	MATERIALS / PLANTS:	LABOR: 4 days @ 800/day $3200
Jim Bresnahan 1910 Maruone Dr. Lawrence KS 66047 jbresnahan@ku.edu 785-766-9625	Excavate work area. Install High quality flagstone patio	Flagstone: 4 Tons @ $600/Ton $2400 AB3 = 10 Tons @ $40 $400 Sand: 1 Ton @ $50 = $50 Gator dust: 10 bags @ 30/bag = $300 $3750	SERVICES: Miniskid steer Rental $100 Deliveries $300
			TOTAL: $7350.00

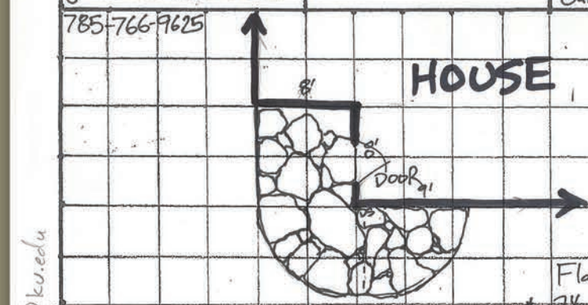


Winter discount. scheduled during Dec, Jan or Feb Save 5% or $367.00
$6983.00

Flagstone patio specifications
- 2½" thick Black Hills Rustic Premium 3-5" wide
- 6" thick compacted AB3 base
- ¼" thick sand topping for leveling stones (Fusing pea gravel instead Subtract $150)
- Gator dust to fill in joints
- Joints to average ½" not to exceed 2"
- Large slabs around perimeter: no edging needed

jbresnahan@ku.edu


LOW MAINTENANCE LANDSCAPE: ROUGH ESTIMATE

SUBMITTED TO:	DESCRIPTION OF WORK:	MATERIALS / PLANTS:	LABOR: crew of 4-5, 1 day $1600
DEAN BEVAN 1304 Lawrence Ave. Lawrence, KS 66049 bevan@ku.edu	* Convert poor lawn area to vinca groundcover * Kill off remaining grass, * plant vinca major 12" o.c. in * mulch only, no bed prep	Plants: 500 vinca major $1000 Mulch: 20 cy triple mulch $700	SERVICES: Kill grass $200
			TOTAL: $3500

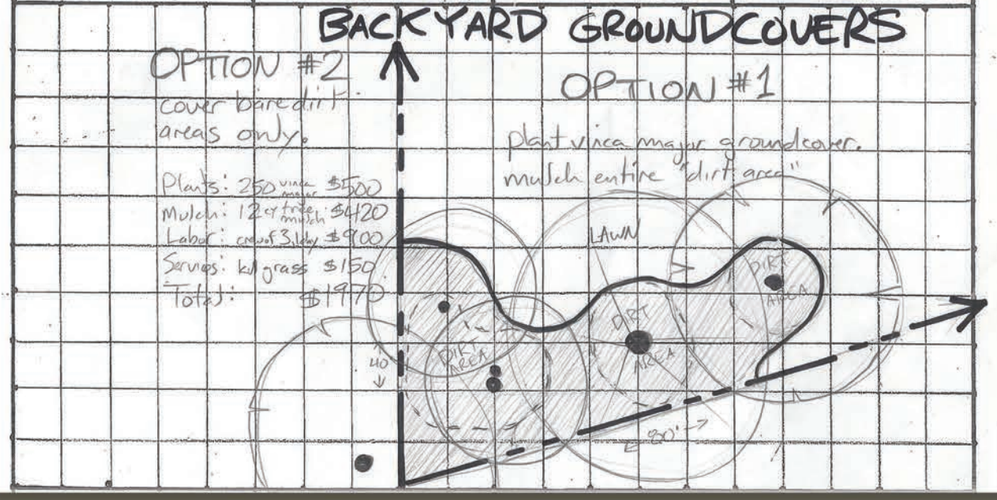

LOW MAINTENANCE LANDSCAPE: ROUGH ESTIMATE

SUBMITTED TO:	DESCRIPTION OF WORK:	MATERIALS / PLANTS:	LABOR: $10000-11000
Donna Stanley 728 Indiana st. Lawrence KS 66044	Demo old deck & haul off Pour new footings where needed Build new 2x12 joist box Install new decking 20' length Build new steps as shown No handrails or skirt. All building code compliant	Lumber = Cedar $3000-4000	SERVICES: Delivery $200
			TOTAL: $13000 - 15000

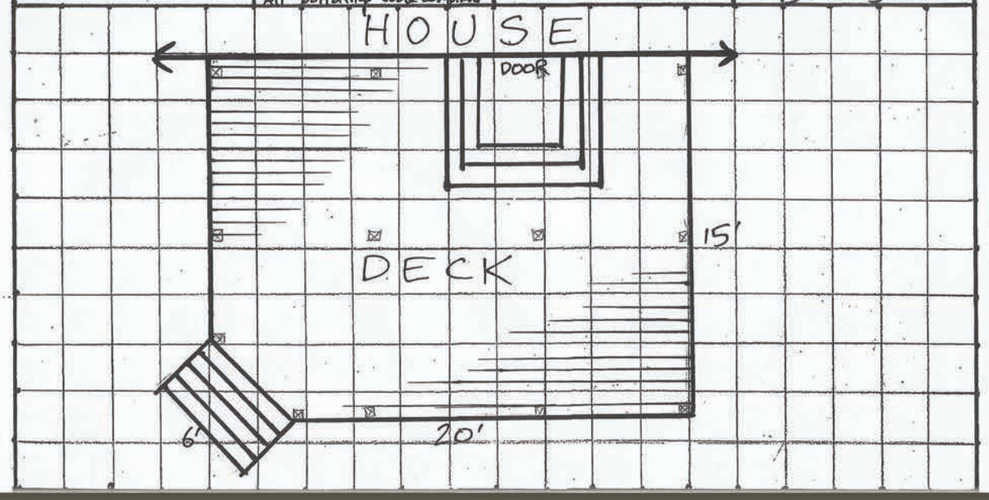


LOW MAINTENANCE LANDSCAPE: ROUGH ESTIMATE

SUBMITTED TO:
Lindsay & Eric Bishop
401 Boulder St.
Lawrence KS 66049
316-841-2466
LindsayBBishop@gmail.com

DESCRIPTION OF WORK:
Construct stepping stone slab walkway with 3-6" between stones. Set flush with grade and mulch remaining work area. Level cut between 317 & 401 to avoid compound or tilted slope. Kill all grass in work area.

MATERIALS / PLANTS:
Flagstone slabs 2½-3" thick 3-5 feet wide Black Hills rustic premium or Longhorn.
4 TONS @ $75/T = $300
Mulch (hardwood) 5 cy = $200
AB3 3 TONS @ $40 = $120

LABOR: crew of 3, 2.5 days $2400-$2500
SERVICES: stone & ab3 delivery max skid steer $250 $200 $450
TOTAL: $5470.00

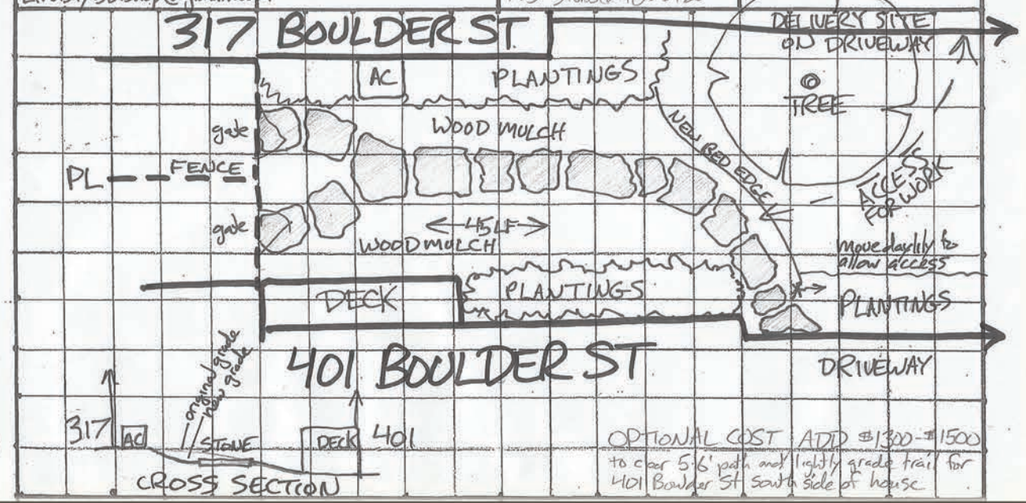

OPTIONAL COST ADD $1300-$1500
to clear 5-6' path and lightly grade trail for 401 Boulder St south side of house


LOW MAINTENANCE LANDSCAPE: ROUGH ESTIMATE

SUBMITTED TO:
George Waters
2229 Rodeo Dr.
Lawrence KS 66047
842-7379

DESCRIPTION OF WORK:
Renovate front landscape beds.

MATERIALS / PLANTS:
4 Planter mix 75/T 300
3 Cedar mulch 55/cy 165
1 Colo River rock 20o/T 200
Plants 878
$543

LABOR: crew of 3 1.5 days $1620
SERVICES: $120
Delivery & Haul off mugos $60
TOTAL: $3343.00

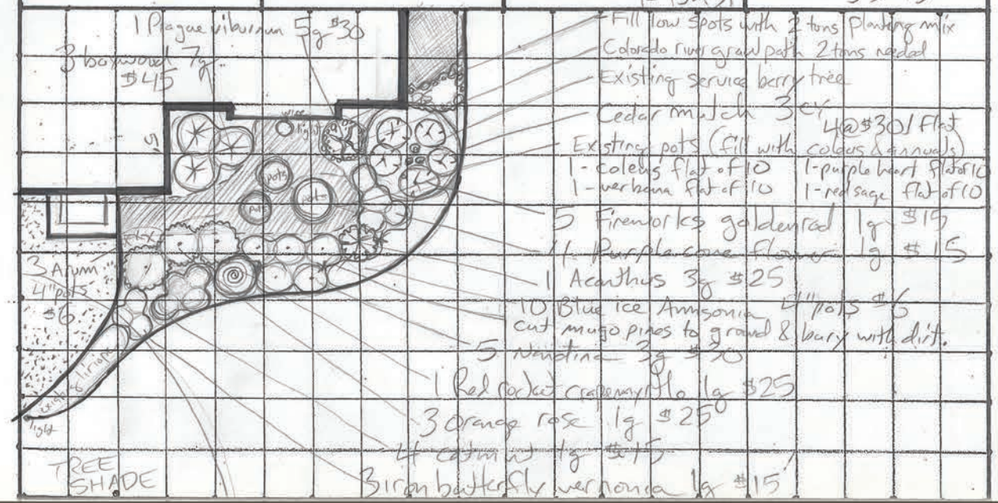


LOW MAINTENANCE LANDSCAPE: ROUGH ESTIMATE

SUBMITTED TO:
Donna Stanley
728 Indiana st.
Lawrence KS 66044
785-856-1212

DESCRIPTION OF WORK:
BUILD LATTICE SCREEN FOR VINES TO GROW
(PAINTING BY CUSTOMER)

MATERIALS / PLANTS:
CUSTOM METAL ELBOWS BY WELDER = ____
POWDER COATING ____
BOLTS QTY=12 x $5 = $60
LUMBER 5 2x4x16 rail $50
1-2x6x16 cap $75
7-1x2x16 trim $175
2-4x4x10 post $90
LATTICE CEDAR QTY: 2 $125
$2295 (W/ IPE POSTS)

LABOR: $1600.00
CREW OF 3, 1.3 DAYS
SERVICES: DELIVERIES $100
CONSTRUCTION DRAWING $75
TOTAL: $2495.00
EXCLUDING WELDING OR POWDER COATING

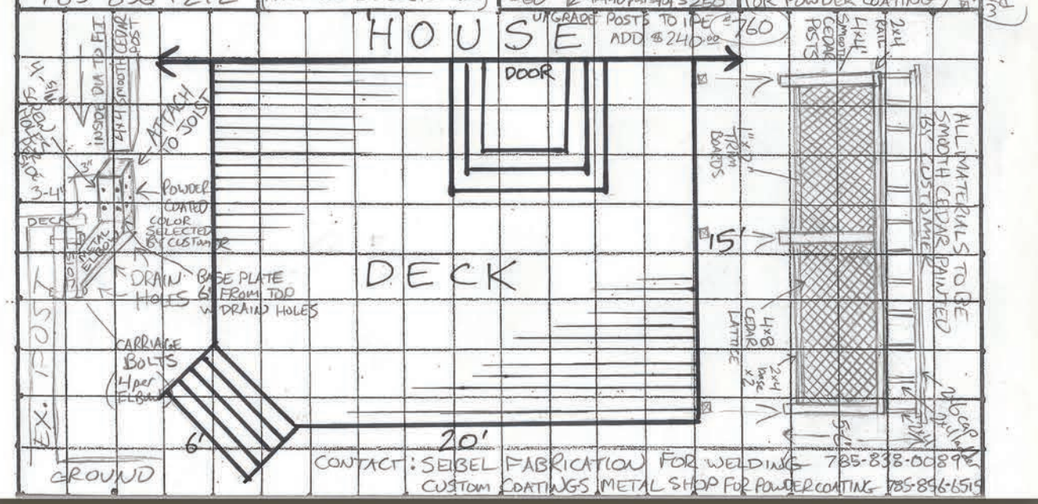

CONTACT: SEIBEL FABRICATION FOR WELDING 785-838-0089
CUSTOM COATINGS METAL SHOP FOR POWDER COATING 785-896-6519


LOW MAINTENANCE LANDSCAPE: ROUGH ESTIMATE

SUBMITTED TO:
Sun Creations
2000 Delaware
Lawrence KS 66044
785 979 3316 (8003506246)

DESCRIPTION OF WORK:
Landscape renovation & new plantings
*optional remove & rework & reinstall all rock with new weed fabric


MATERIALS / PLANTS:
1gal perennial qty 60 x 18 1080
1gal shrub qty 18 x 22 396
3gal shrub qty 1 x 25 75
5gal shrub qty 2 x 30 60
bagged mulch qty 15 x 6 90
bagged topsoil qty 20 x 4 = 100
cardboard up to kill weeds 50
fertilizer & prem 50


LABOR: Crew of 3, 1.5-3 days $1800 - 3600
SERVICES: deliveries $100
TOTAL: *see note below $3800 - $5850 **
$1900

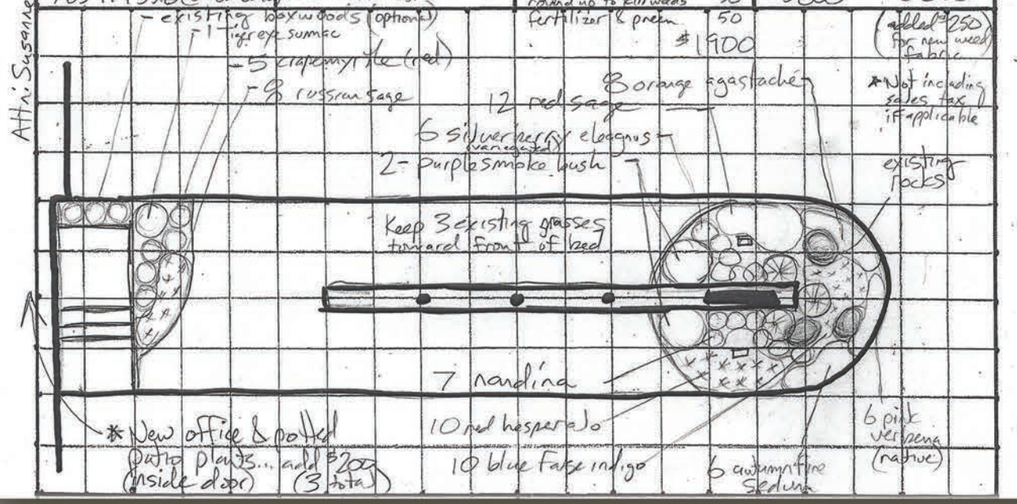

LOW MAINTENANCE LANDSCAPE: ROUGH ESTIMATE


SUBMITTED TO:	DESCRIPTION OF WORK:	MATERIALS / PLANTS:	LABOR: crew of 3, 1 day $1152
Susan Miletta 1514 Crossgate Dr. Lawrence KS 66047	Mass planting of grolow sumac and mulching on hill side.	162 grolow sumac 1gal (9 rows x 18 plants) (Special price of $10 good for fall 2016 only) $1620 10 cy Pine mulch $500	SERVICES: deliveries $180 TOTAL: $3452

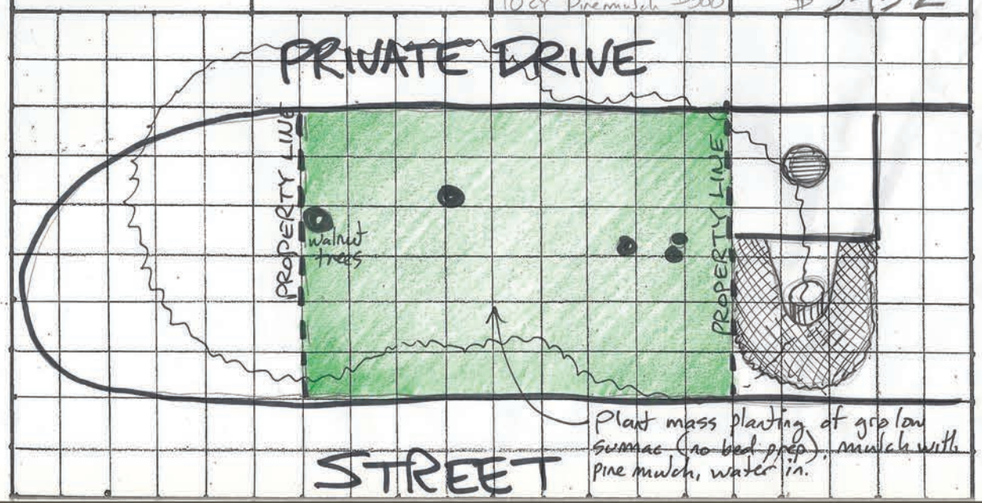

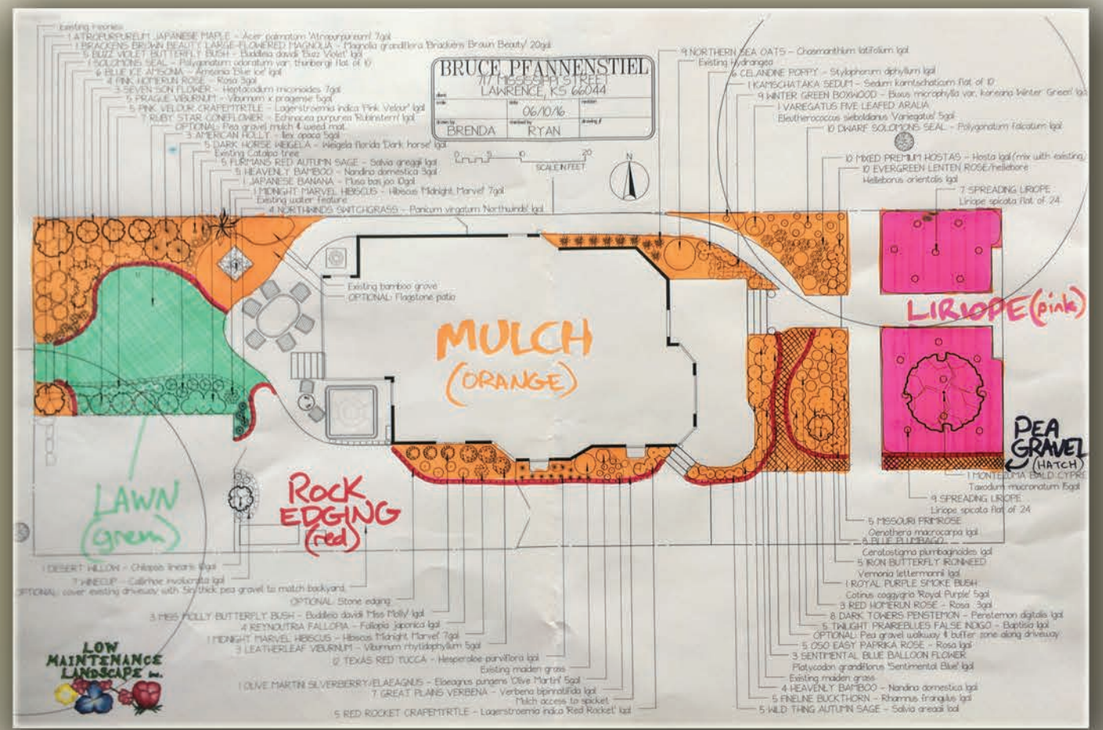


LOW MAINTENANCE LANDSCAPE: ROUGH ESTIMATE

SUBMITTED TO:	DESCRIPTION OF WORK:	MATERIALS / PLANTS:	LABOR: crew of 3 1day $980
SUSAN MILETTA 1514 Crossgate Dr. Lawrence KS 66047 susan_miletta@hotmail.com	Create Ornamental grass planting to hide utility boxes (burm to avoid lines)	Grasses $480 Mulch (3 cy) $180 Topsoil (3 Ton) $225 $885	SERVICES: deliveries $120 TOTAL: $1985.00

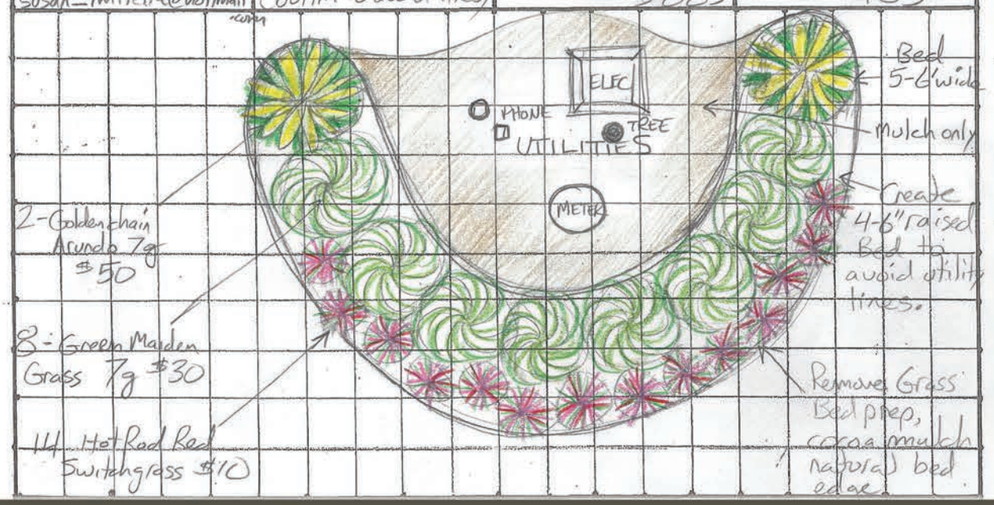

LOW MAINTENANCE LANDSCAPE: ROUGH ESTIMATE

SUBMITTED TO:	DESCRIPTION OF WORK:	MATERIALS / PLANTS:	LABOR: (1.5 DAYS) $1728
MIKE TREANOR 1512 PRESTWICK CT. LAWRENCE KS 66047 785-766-1555	Renovate landscape beds. Kill & remove undesirable vegetation. Prep soil, plant new plants, mulch, fertilize, water in. Trim up trees slightly to improve light.	9-1gal shrubs x $15 = $135 2-3gal shrubs x $35 $70 56-1gal perennials x $15 $840 6-3gal perennials x $25 $150 5-5gal perennials x $35 $175 1-flats of 24 x $60 $60 1 compost Ton $75 $75 3 mulch CY $60 $180 20 fertilizer $2 $40 1 round up $35 $35	SERVICES: deliveries $150 haul off debris $75 $225 TOTAL: $3713.00

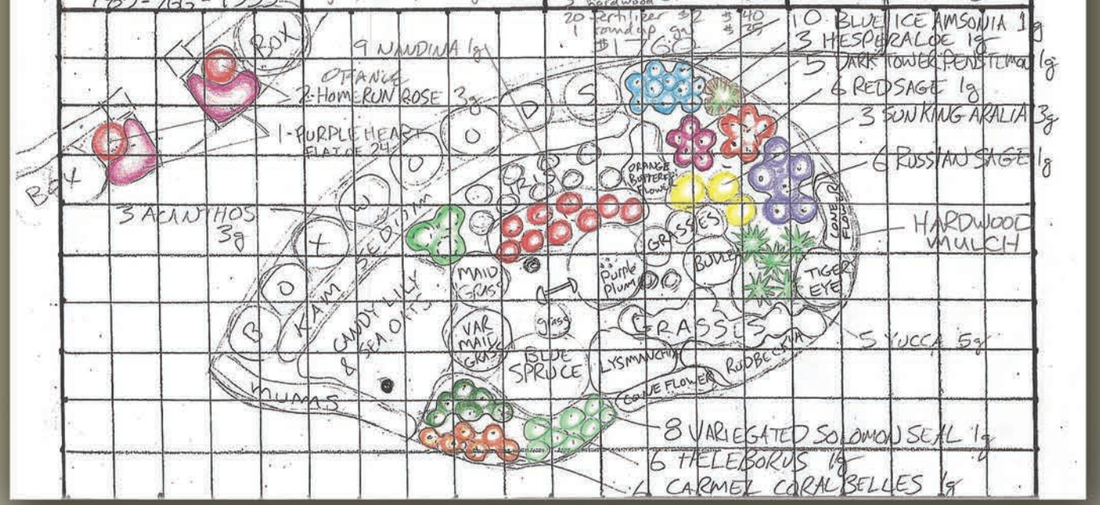

LOW MAINTENANCE LANDSCAPE: ROUGH ESTIMATE


SUBMITTED TO:
KIETH McRENOLDS
1516 Crossgate Dr.
Lawrence KS 66047
785-760-1295
785-766-6876

DESCRIPTION OF WORK:
IPE PLANTER BOX
2'x4'x12' MAX
LINED W WEED FABRIC
6" GRAVEL IN BOTTOM
FILL WITH ORGANIC
TOP SOIL & COMPOST
PLANT 5-6 BANANA
TREES, MULCH

MATERIALS / PLANTS: $1800.00
¼ TON GRAVEL $50
2 TON TOPSOIL $100
½ CY MULCH $50
6 BANANA TREE $600
WOOD IPE = $1600-2000
WOOD PTP = $300
FASTENERS $100

LABOR: CONSTRUCTION $2200
PLANTING SOIL & MULCH $700
SERVICES: Delivery $150
Const. Drawings $100
TOTAL: $4950.00

$1900

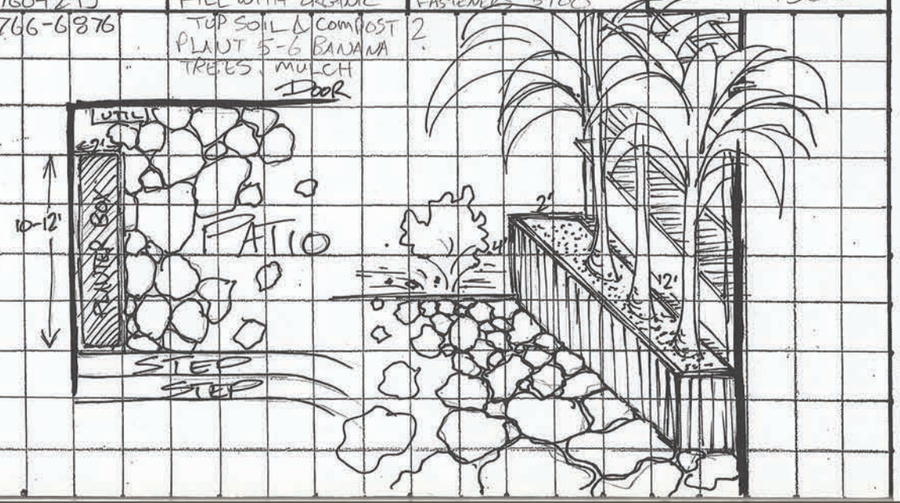

LOW MAINTENANCE LANDSCAPE: ROUGH ESTIMATE


SUBMITTED TO:
KIETH McRENOLDS
1516 Crossgate Dr.
Lawrence KS 66047
785-760-1295
785-766-6876

DESCRIPTION OF WORK:
IPE PLANTER BOX
2'x4'x12' MAX
LINED W WEED FABRIC
6" GRAVEL IN BOTTOM
FILL WITH ORGANIC
TOP SOIL & COMPOST
PLANT 5-6 BANANA
TREES, MULCH

MATERIALS / PLANTS: $1800.00
¼ TON GRAVEL $50
2 TON TOPSOIL $100
½ CY MULCH $50
6 BANANA TREE $600
WOOD IPE = $1600-2000
WOOD PTP = $300
FASTENERS $100

LABOR: CONSTRUCTION $2200
PLANTING SOIL & MULCH $700
SERVICES: Delivery $150
Const. Drawings $100
TOTAL: $4950.00

$1900

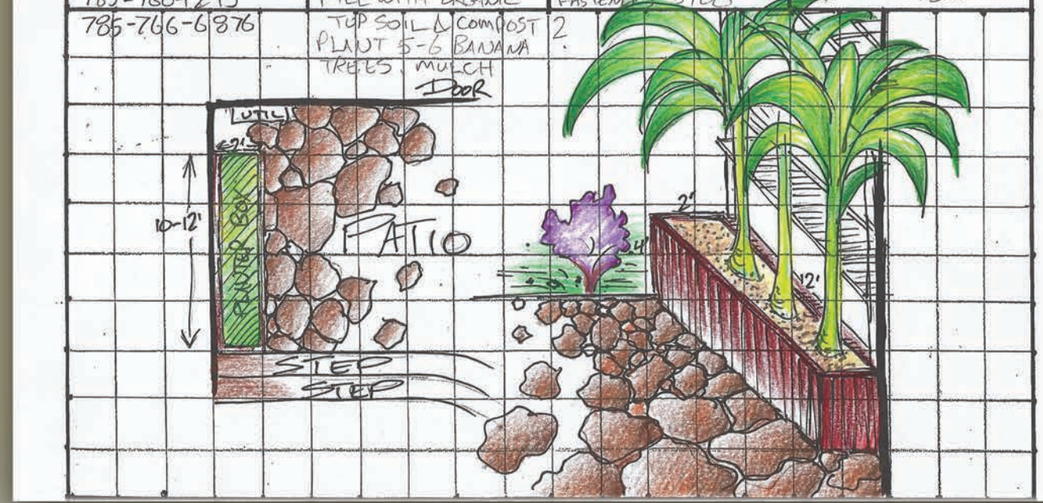

LOW MAINTENANCE LANDSCAPE: ROUGH ESTIMATE


SUBMITTED TO:
Dixie Woltkamp
3025 Wellington Ct.
Lawrence KS 66049
785-865-8813

DESCRIPTION OF WORK:
*Prepare & rototil bed areas
*Deliver, Place & Plant all plants
*Use customer provided compost & pallet mulch from Bo Killough
*Water in all bed areas

MATERIALS / PLANTS: PLANTS: $1035.00

1 BBB Magnolia	7 gal	$80	80
3 orange tose	1 gal	$30	90
1 Artemesia	1 gal	$15	90
1 colorguard yucca	1 gal	$20	20
5 nandina	3 gal	$30	150
3 weigelia	3 gal	$20	60
11 catmint	6 pot	$15	165
6 wintercreeper box	3 gal	$30	180
24 spreading liriope	1 gal	$5	120
1 japanese maple	5 gal	$50	50
3 beautyberry	5 gal	$40	120

LABOR: (crew of 3, 1 day) $1200.00
SERVICES: Delivery $50.00
TOTAL: $2285.00

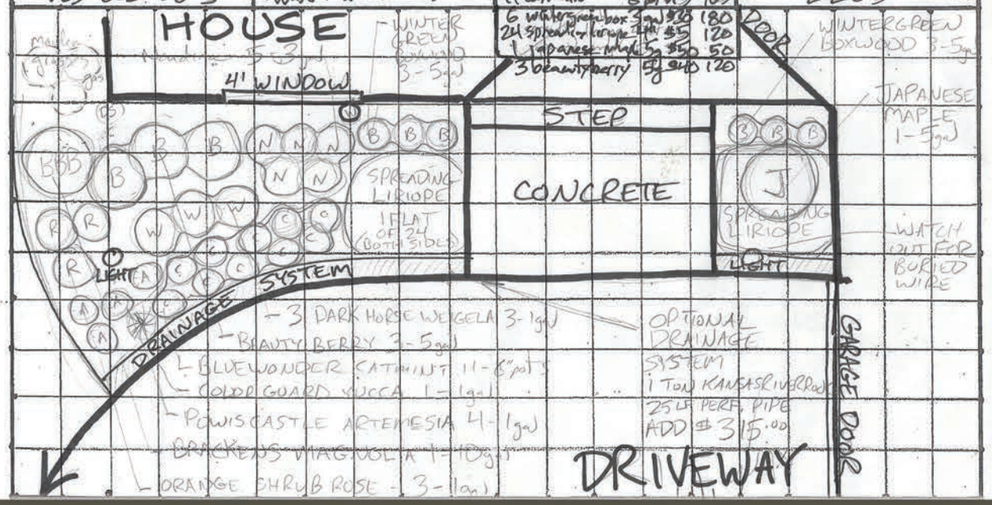

LOW MAINTENANCE LANDSCAPE: ROUGH ESTIMATE


SUBMITTED TO:
Dixie Woltkamp
3025 Wellington Ct.
Lawrence KS 66049
785-865-8813

DESCRIPTION OF WORK:
*Prepare & rototil bed areas
*Deliver, Place & Plant all plants
*Use customer provided compost & pallet mulch from Bo Killough
*Water in all bed areas

MATERIALS / PLANTS: PLANTS: $1035.00

1 BBB Magnolia	7 gal	$80	80
3 orange tose	1 gal	$30	90
1 Artemesia	1 gal	$15	90
1 colorguard yucca	1 gal	$20	20
5 nandina	3 gal	$30	150
3 weigelia	3 gal	$20	60
11 catmint	6 pot	$15	165
6 wintercreeper box	3 gal	$30	180
24 spreading liriope	1 gal	$5	120
1 japanese maple	5 gal	$50	50
3 beautyberry	5 gal	$40	120

LABOR: (crew of 3, 1 day) $1200.00
SERVICES: Delivery $50.00
TOTAL: $2285.00

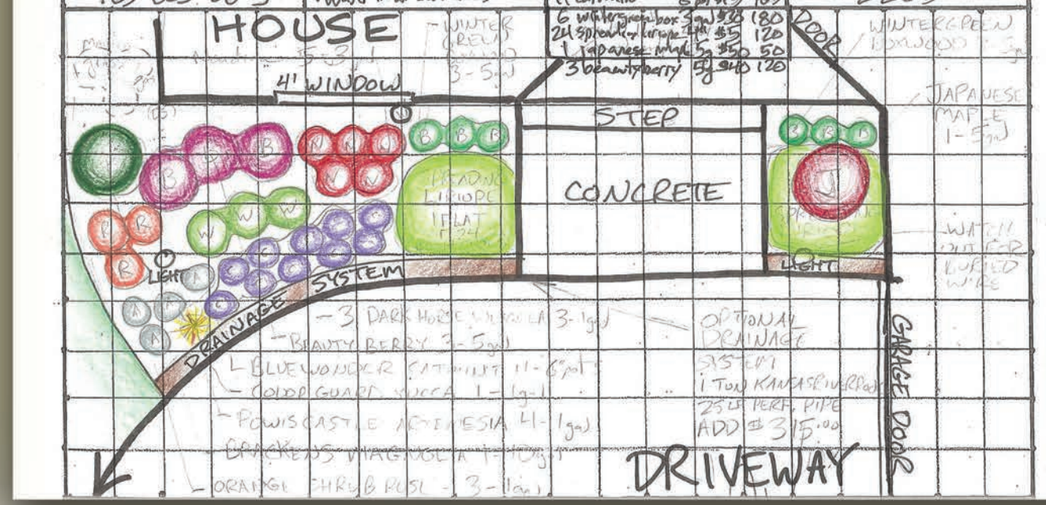

LOW MAINTENANCE LANDSCAPE: ROUGH ESTIMATE

SUBMITTED TO:
Steve McCallister
4015 W. 14th Street
Lawrence KS 66049
785-550-5180


DESCRIPTION OF WORK:
Create new bed area with heat resistant plants where lawn grass has failed

MATERIALS / PLANTS:
43 @ 15 plants = $645
6 @ 25 plants = $150
3 @ 60 plants = $180
5cy mulch (pine) @ 50 = $250
4 Ton planting mix @ 75 = $300
$1525

LABOR: crew of 4, 1 day
$1600

SERVICES: Deliveries $200

TOTAL: $3325

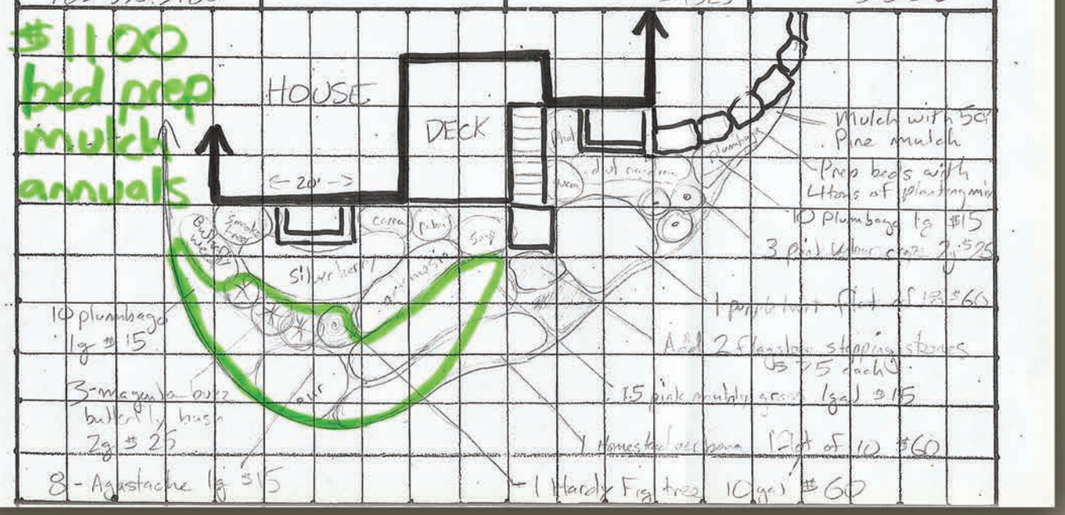

LOW MAINTENANCE LANDSCAPE: ROUGH ESTIMATE

SUBMITTED TO:
Steve McCallister
4015 W. 14th Street
Lawrence KS 66049
785-550-5180


DESCRIPTION OF WORK:
Create new bed area with heat resistant plants where lawn grass has failed

MATERIALS / PLANTS:
43 @ 15 plants = $645
6 @ 25 plants = $150
3 @ 60 plants = $180
5cy mulch (pine) @ 50 = $250
4 Ton planting mix @ 75 = $300
$1525

LABOR: crew of 4, 1 day
$1600

SERVICES: Deliveries $200

TOTAL: $3325

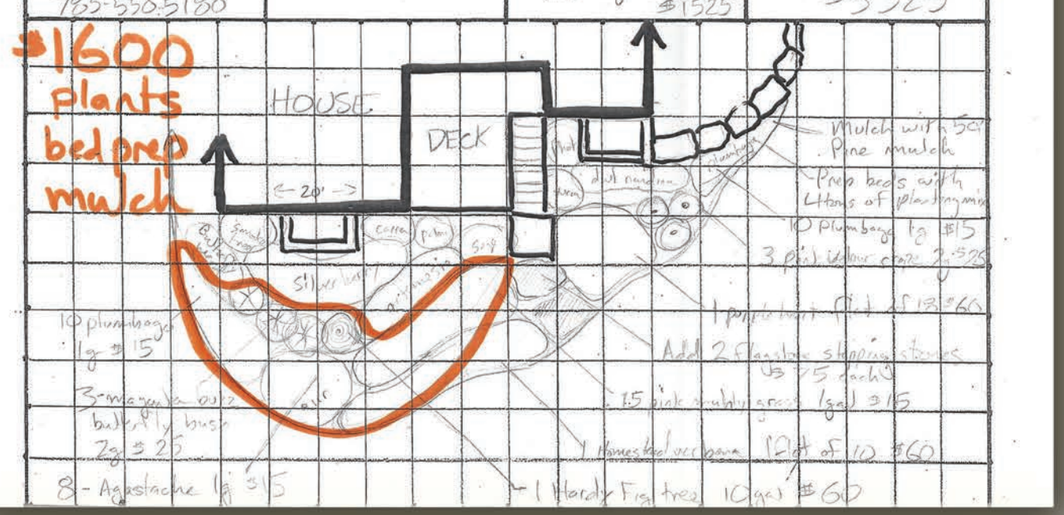

LOW MAINTENANCE LANDSCAPE: ROUGH ESTIMATE

SUBMITTED TO:
Steve McCallister
4015 W. 14th Street
Lawrence KS 66049
785-550-5180


DESCRIPTION OF WORK:
Create new bed area with heat resistant plants where lawn grass has failed

MATERIALS / PLANTS:
43 @ 15 plants = $645
6 @ 25 plants = $150
3 @ 60 plants = $180
5cy mulch (pine) @ 50 = $250
4 Ton planting mix @ 75 = $300
$1525

LABOR: crew of 4, 1 day
$1600

SERVICES: Deliveries $200

TOTAL: $3325

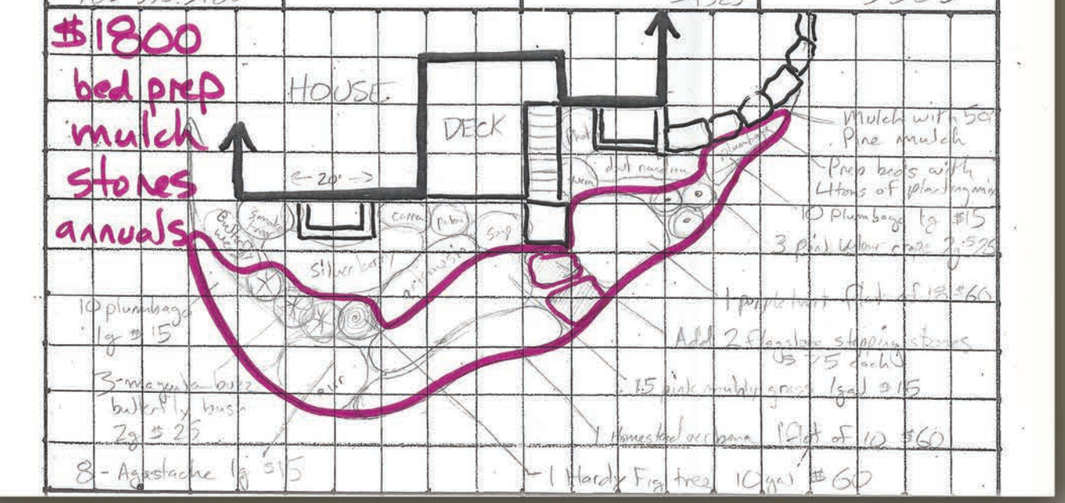

LOW MAINTENANCE LANDSCAPE: ROUGH ESTIMATE

SUBMITTED TO:
Steve McCallister
4015 W. 14th Street
Lawrence KS 66049
785-550-5180


DESCRIPTION OF WORK:
Create new bed area with heat resistant plants where lawn grass has failed


MATERIALS / PLANTS:
43 @ 15 plants = $645
6 @ 25 plants = $150
3 @ 60 plants = $180
5cy mulch (pine) @ 50 = $250
4 Ton planting mix @ 75 = $300
$1525

LABOR: crew of 4, 1 day
$1600

SERVICES: Deliveries $200

TOTAL: $3325

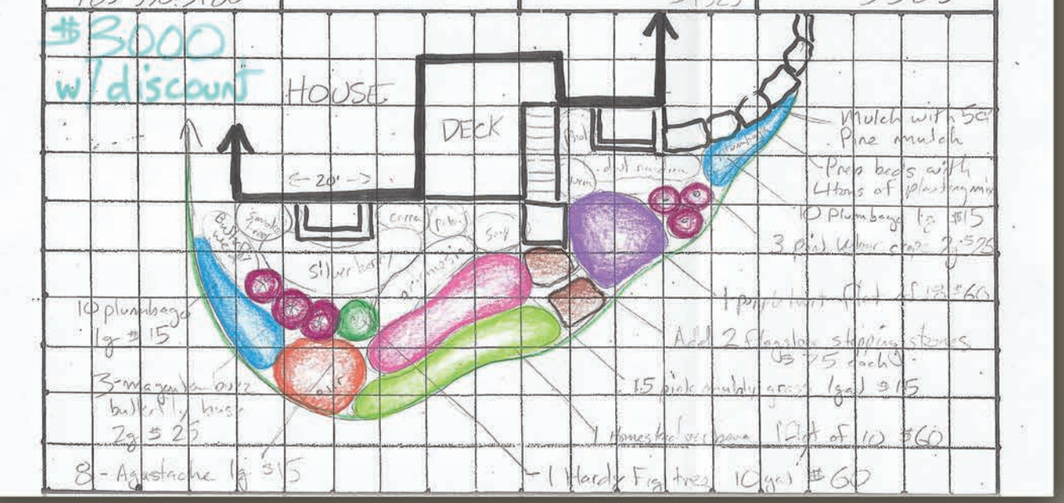

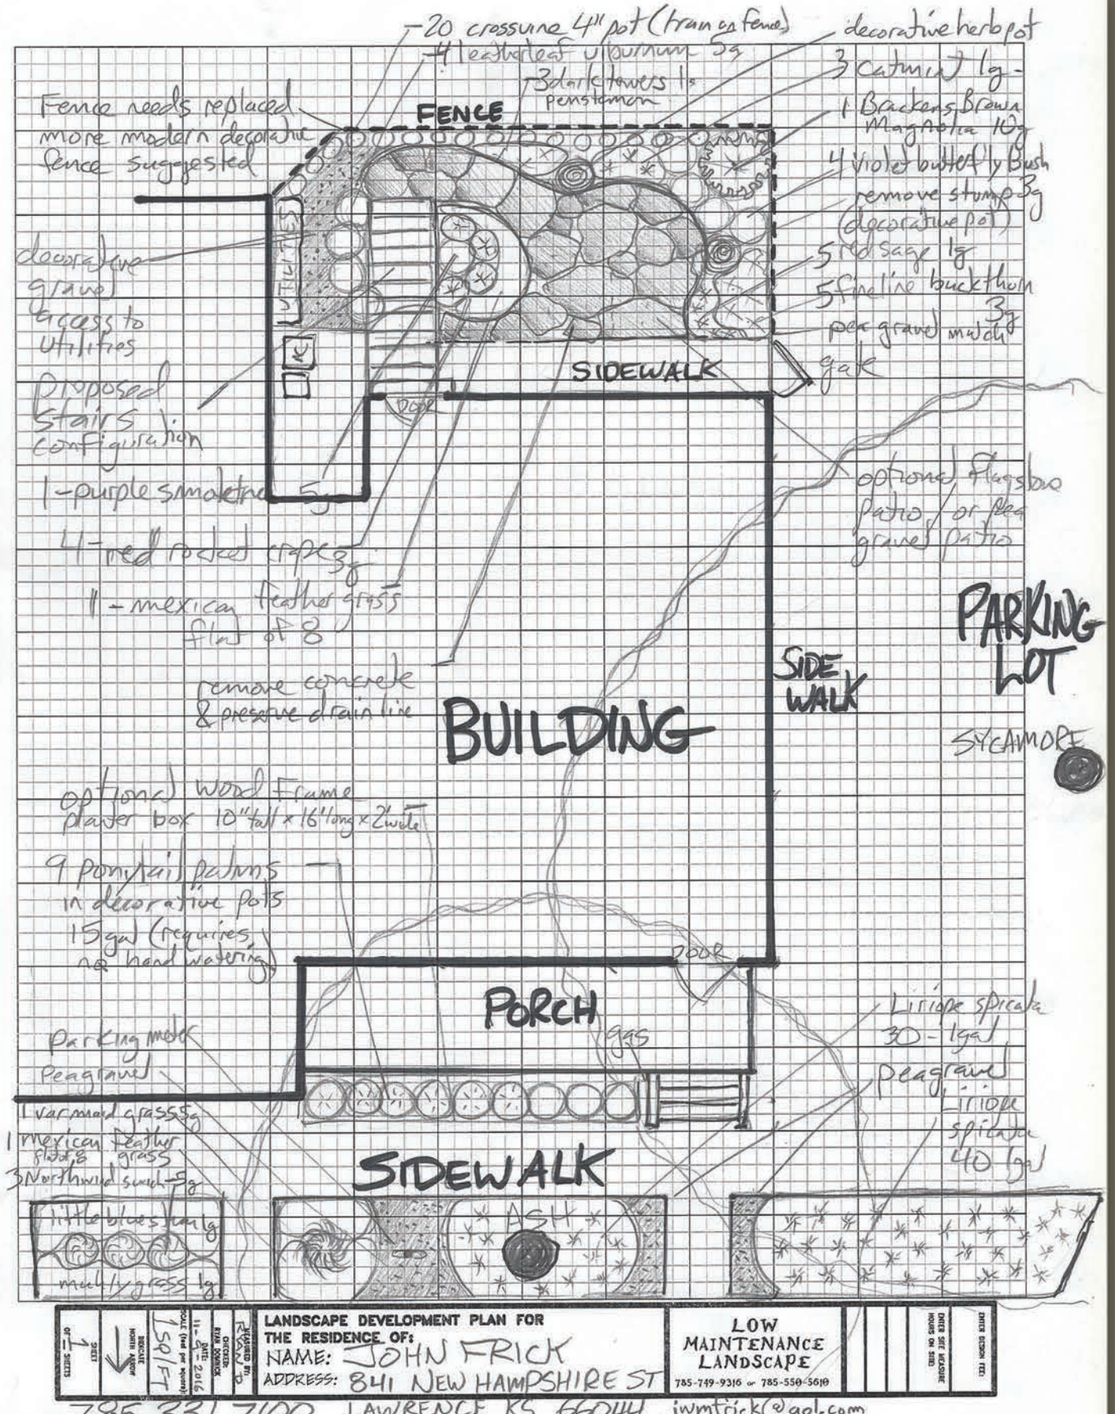


WORK PROPOSAL / ESTIMATE

by: LOW MAINTENANCE LANDSCAPE, Inc.

☐ COMPANY COPY: please sign and return to schedule work
☐ CUSTOMER COPY: please make copy for your records
Return proposal to: 1210 Lakeview Court, Lawrence, Ks 66049

Proposal Submitted to:	Susan Miletta	Time of work:	2016
Address:	1514 crossgate Dr	Estimator:	RYAN
City, State, Zip:	Lawrence KS 66047	Phone / Cell:	5505610
Phone / Cell:	785 856 2977	Date:	
Description of work:	NEW FRONT LANDSCAPE	Set #:	
		Scale:	

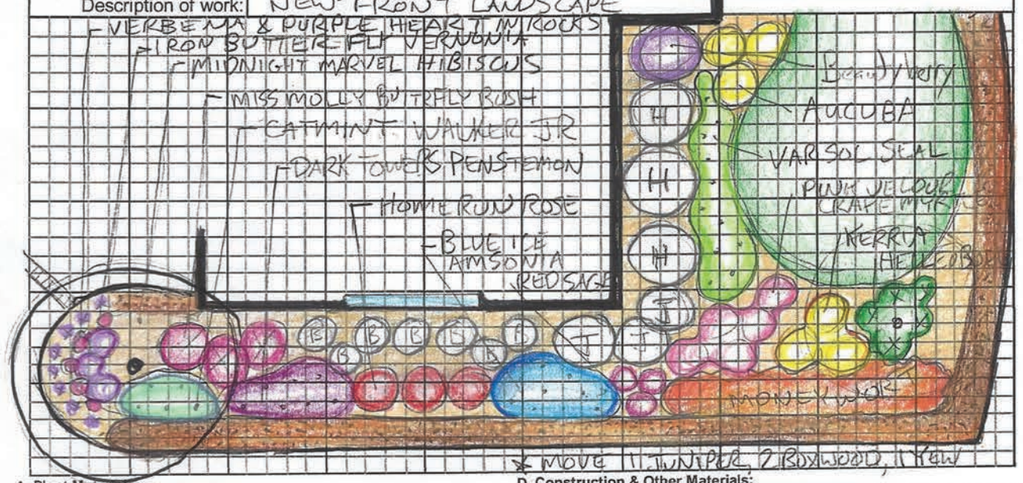

A. Plant Materials:

QTY	UNIT	PLANT NAME	PRICE	TOTAL
26	4.6"	Perennials	12	312
34	1g	Perennials	16	544
17	1g	shrubs	20	340
2	3g	shrubs	30	60
		TOTAL PLANTS COST=		1256

B. Landscape Materials:

QTY	UNIT	ITEM	PRICE	TOTAL
	15	Topsoil / Black Organic: bags	5	75
		Bulk Topsoil:		
		Compost / Cottonbur		
CY	4	Mulch; CY / bags COCOA	60	240
	10	Fertilizer / Time-Release:	3	30
	5	Pre-emergent / Preen:	4	20
		Herbicide / Round-up:		
		TOTAL LANDSCAPE MATERIALS COST=		365

C. Hardscape Materials:

QTY	UNIT	ITEM	PRICE	TOTAL
		Gravel / Sand:		
		Flagstone:		
		Wall stone:		
		Edging stone:		
		Accent stone:		
		Pea Gravel:		
		Drain pipe:		
		Drain connectors:		
		TOTAL HARDSCAPE MATERIALS COST=		

D. Construction & Other Materials:

QTY	UNIT	ITEM	PRICE	TOTAL
		TOTAL CONSTRUCTION MATERIALS COST=		

E. Services:

QTY	UNIT	DESCRIPTION	PRICE	TOTAL
		Delivery charge: (mulch & plants)		134
		Equipment charge:		
		Trash haul-off:		
		Fuel surcharge:		
		TOTAL SERVICES COST=		

F. Construction Labor:

QTY	UNIT	DESCRIPTION	PRICE	TOTAL
		crew of 3 1.25 DAYS		1440
		TOTAL LABOR COST=		

Sub-Contract Work Description _____ Cost:
If received by 9-1-2016 apply discount to total below: $200

CUSTOMER SIGN & DATE: _____

GRAND TOTAL= $2995
price with out discount = $3195

5 HEAVENLY BAMBOO - Nandina domestica 1gal

Nandina domestica (HEAVENLY BAMBOO)

1 RED SUNSET RED MAPLE
Acer rubrum 'Franksred'

OPTIONAL: Install flagstone patio

Open bed area for owners plantings

2 BOUGAINVILLEA GOLDEN RAINTREE
Koelreuteria bipinnata 10gal

3 BRACKENS BROWN BEAUTY LARGE-FLOWERED MAGNOLIA
Magnolia grandiflora 'Brackens Brown Beauty' 30gal

Flagstone Stepping Stones

Flagstone Patio

3 HEAVENLY BAMBOO
Nandina domestica 1gal

1 GLAUCA ATLAS CEDAR
Cedrus libani ssp. atlantica 'Glauca' 7gal

1 ROYAL PURPLE SMOKE BUSH
Cotinus coggygria 'Royal Purple' 8'-10'ht

SCALE IN FEET

N

No.	Date	Revision

Client :
ALSPAUGH

Address :
5605 FORT LARAMIE CT.
LAWRENCE, KS 66049

Scale :

Plan No. : revision 1

Designer : BRENDA

Editor :

Date : 02/23/16

N

0 5 0 20
SCALE IN FEET

DENNIS COX
902 SUMMERFIELD PLACE
LAWRENCE, KS 66049

client:		
scale	date 12/14/16	revision 1
drawn by BRENDA	checked by RYAN	drawing # 2

OPTIONAL: Upgrade Kansas river gravel to Colorado river gravel to match other areas
Install Kansas river gravel bed along fence with weed mat & native limestone edging
Divide & transplant existing Vinca Major to grow with newly planted flats
21 EVERGREEN LENTEN ROSE/helleb0re - Helleborus orientalis lgal
Install Kansas river gravel with weed mat
Remove & clear out all weeds & weedy tre seedlings to allow Vinca Major groundcover area. Keep large Rose of Sharon & rose bushes.
3 VARIEGATA GREATER PERIWINK
Install flagstone steps
Existing Burning bush
OPTIONAL: Install pine mulch to all open dirt areas
OPTIONAL: Flagstone patio (Kansas river gravel if flagstone is not chosen)
Existing Burning bush
Install Kansas river gravel with weed mat
Existing Maiden grass
OPTIONAL: Upgrade Kansas river gravel to Colorado river gravel to match lower area
Install flagstone steps
Install Kansas river gravel with weed mat
Existing Butterfly bush
Construct native limestone terraces
Existing Viburnums
OPTIONAL: Add Colorado river rock to finish covering lower area

8 OSO EASY PAPRIKA ROSE - Rosa 3gal
9 MELLOW YELLOW SPIREA - Spiraea thunbergii 'Ogon' 1gal
1 BURGUNDY HEARTS REDBUD - Cercis canadensis 15 gal
3 SEVEN SON FLOWER - Heptacodium miconioides 7gal
5 KOPPER KING GIANT MALLOW - Hibiscus 'Kopper King' 3gal
9 RED ROCKET CRAPEMYRTLE - Lagerstroemia indica 'Red Rocket' 1gal
5 PURPLE BEAUTYBERRY - Callicarpa dichotoma 10gal
3 Blue Atlas Cedar - Cedrus atlantica 10gal
9 MISS MOLLY BUTTERFLY BUSH - Buddleia davidii 'Miss Molly' 3gal
5 DARK KNIGHT BLUEBEARD - Caryopteris x clandonensis 'Dark Knight' 3gal
3 COPPERTINA NINEBARK - Physocarpus opulifolius 5gal
1 DESERT WILLOW - Chilopsis linearis 10gal



DESERT WILLOW



DARK KNIGHT BLUEBEARD



MISS MOLLY BUTTERFLY BUSH



PURPLE BEAUTYBERRY



RED ROCKET CRAPEMYRTLE



KOPPER KING GIANT MALLOW



SEVEN SON FLOWER



MELLOW YELLOW SPIREA

LOW MAINTENANCE LANDSCAPE Inc.

No.	Date	Revision

Client :
HOLLAND

Address :
4405 W. 12TH ST.
LAWRENCE, KS 66049

Scale : 1" = 10'

Plan No. : 1

Designer : BRENDA
Editor : RYAN
Date : 08/17/16



BLUE STAR FLOWER



AUTUMN FIRE SEDUM



CAROLINA THERMOPSIS




BUZZ MAGENTA BUTTERFLY BUSH




HEAVENLY BAMBOO



FIREWORKS ROUGH-LEAVED GOLDENROD

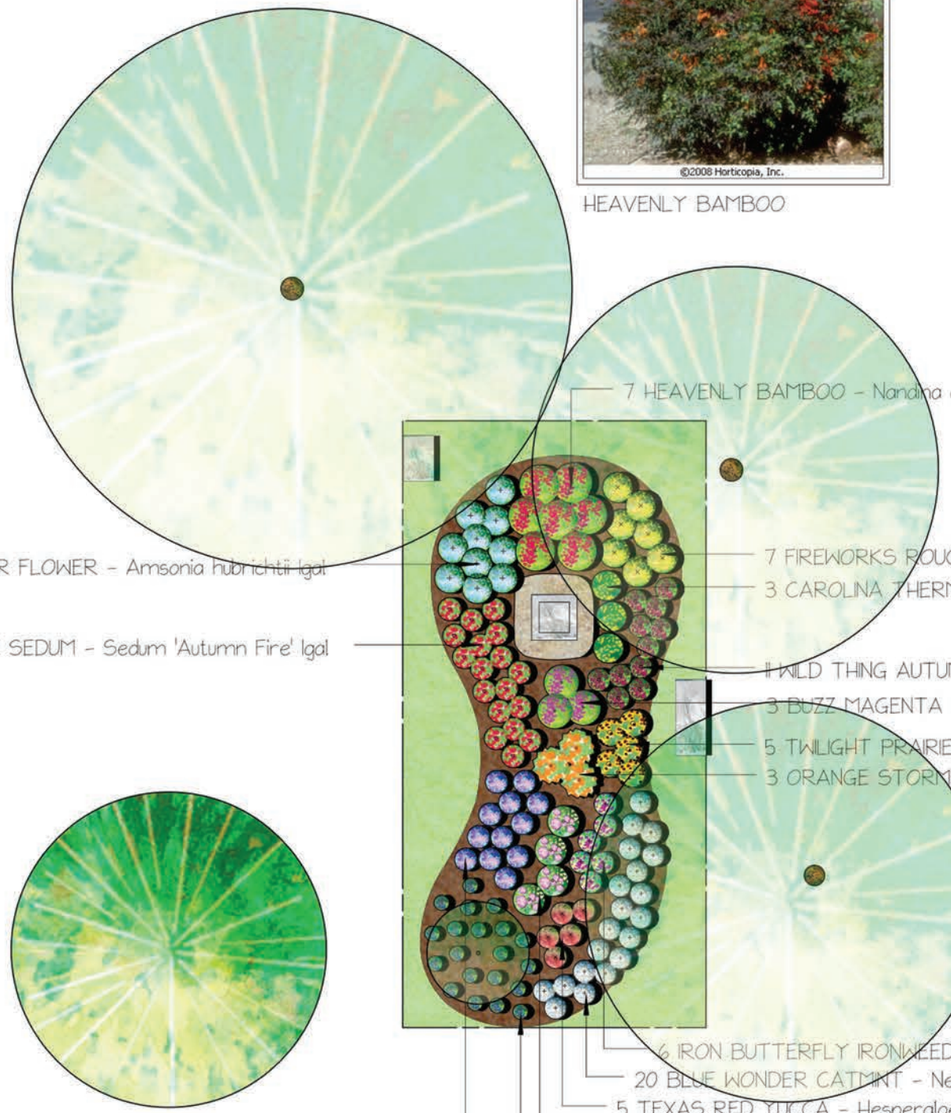

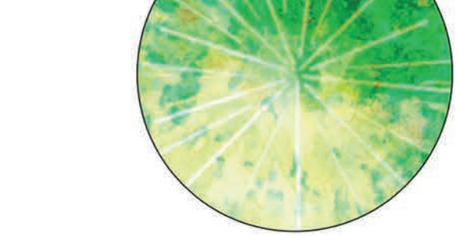

BLUE WONDER CATMINT



BLUE PLUMBAGO



FILAGRAN RUSSIAN SAGE



ORANGE STORM FLOWERING QUINCE

LOW MAINTENANCE LANDSCAPE Inc.

No.	Date	Revision

Client :
ELLEN RYAN

Address :
OAK HILL CEMETARY
SECTION 20, LOT 18

Scale :

Plan No. : 1

Designer : BRENDA
Editor : RYAN
Date : 07/18/16

3 WINTER GREEN BOXWOOD
Buxus microphylla var. koreana 'Winter Green' 1gal

3 BLUE PLUMBAGO
Ceratostigma plumbaginoides 1gal

1 TIGER EYE SUMAC
Rhus typhina 'Tiger eye' 3gal



WINTER GREEN BOXWOOD



BLUE PLUMBAGO



HEAVENLY BAMBOO



DREAMCATCHER BEAUTYBUSH

3 RED ROCKET CRAPEMYRTLE
Lagerstroemia indica 'Red Rocket' 1gal

3 MIDWINTER FIRE DOGBERRY
Cornus sanguinea 'Midwinter Fire' 1gal

1 SUN KING ARALIA
Eleutherococcus sieboldianus 'Sun King' 5gal

3 FINELINE BUCKTHORN - Rhamnus frangulus 1gal

Install rock drainage basins

6 BLUE HOSTA - Hosta 1gal

1 JANE MAGNOLIA - Magnolia x 'Jane' 5gal

4 PURPLE SMOKE FALSE INDIGO - Baptisia 'Purple Smoke' 1gal

8 WILD THING AUTUMN SAGE - Salvia greggii 1gal

1 DREAMCATCHER BEAUTYBUSH - Kolkwitzia amabilis 5gal

10 BLUE PLUMBAGO - Ceratostigma plumbaginoides 1gal

4 HEAVENLY BAMBOO - Nandina domestica 1gal

6 BLUESTEM GOLDENROD - Solidago caesia 1gal

6 ROZANNE CRANESBILL/GERANIUM - Geranium 'Rozanne' 1gal

4 WINTER GREEN BOXWOOD - Buxus microphylla var. koreana 'Winter Green' 1gal

1 LEATHERLEAF VIBURNUM
Viburnum rhytidophyllum 5gal

4 ROBB'S SPURGE
Euphorbia amygdaloides var. robbiae 1gal

4 FINELINE BUCKTHORN
Rhamnus frangulus 1gal

9 PURPLE DRAGON DEADNETTLE
Lamium 'Purple Dragon' 1gal

1 LEATHERLEAF VIBURNUM
Viburnum rhytidophyllum 5gal

Preserve existing buried downspouts

5 DARK TOWERS PENSTEMON
Penstemon digitalis 1gal

1 JANE MAGNOLIA
Magnolia x 'Jane' 5gal

4 HEAVENLY BAMBOO
Nandina domestica 1gal

9 ULTRA VIOLET AUTUMN SAGE - Salvia greggii 1gal

3 WINTER GREEN BOXWOOD
Buxus microphylla var. koreana 'Winter Green' 1gal



RED ROCKET CRAPEMYRTLE



MIDWINTER FIRE DOGBERRY



FINELINE BUCKTHORN



JANE MAGNOLIA



PURPLE SMOKE FALSE INDIGO



BLUE PLUMBAGO

N

0 5 10 20
SCALE IN FEET

LOW MAINTENANCE LANDSCAPE inc.

No.	Date	Revision

Client :
PAUL OSTRONIC

Address :
1281 NORTH 1000 ROAD
LAWRENCE, KS 66046

Scale :

Plan No. : 1

Designer : BRENDA
Editor : RYAN
Date : 09/08/16

JENNIFER HIGGINS

112 DUBBS CT

LAWRENCE, KS 66049

client:		
scale	date 12/15/2016	revision
drawn by LAURA	checked by BRENDA	drawing # 1

OPTIONAL: Remove existing cedar tree
3 DESERT WILLOW
Chilopsis linearis 7gal

6 MIDWINTER FIRE DOGBERRY - Cornus sanguinea 'Midwinter Fire' 1gal
Propose pots with tropicals on each side of path
Existing Japanese Maple
1 KAMSCHATAKA SEDUM - Sedum kamtschaticum flat of 10
4 PURPLE SMOKE FALSE INDIGO - Baptisia 'Purple Smoke' 1gal
1 BLUE ICE AMSONIA - Amsonia 'Blue Ice' flat of 8
1 PLUM CRAZY HIBISCUS - Hibiscus 'Plum crazy' 3gal
3 HEAVENLY BAMBOO - Nandina domestica 1gal
7 DARK TOWERS PENSTEMON - Penstemon digitalis 1gal
3 PINK VELOUR CRAPEMYRTLE - Lagerstroemia indica 'Pink Velour' 1gal
3 IRON BUTTERFLY IRONWEED - Vernonia lettermannii 1gal
1 TIGER EYE SUMAC - Rhus typhina 'Tiger eye" 5gal
1 BLUE PLUMBAGO - Ceratostigma plumbaginoides flat of 8

Leave existing bed line.
Move existing gravel to here only.

1 JANE MAGNOLIA
Magnolia x 'Jane' 5gal

4 HEAVENLY BAMBOO
Nandina domestica 1gal

1 CONCORD GRAPE SPIDERLILY
Tradescantia x andersoniana 'Concord Grape' flat of 8

1 BEAR'S BREECHES
Acanthus mollis 3gal

PHASE ONE
PHASE TWO

3 RED ROCKET CRAPEMYRTLE
Lagerstroemia indica 'Red Rocket' 1gal

1 BRACKENS BROWN BEAUTY LARGE-FLOWERED MAGNOLIA
Magnolia grandiflora 'Brackens Brown Beauty' 7gal

1 WILD THING AUTUMN SAGE - Salvia greggii flat of 8
6 FILAGRAN RUSSIAN SAGE - Perovskia atriplicifolia 'Filagran' 1gal
3 HEAVENLY BAMBOO - Nandina domestica 1gal
1 BLUE ICE AMSONIA - Amsonia 'Blue Ice' flat of 8
3 TWILIGHT PRAIRIEBLUES FALSE INDIGO - Baptisia 1gal
5 FIREWORKS ROUGH-LEAVED GOLDENROD - Solidago rugosa 'Fireworks' 1gal
1 ROYAL PURPLE SMOKE BUSH - Cotinus coggygria 'Royal Purple' 3 gal
5 PINK HOMERUN ROSE - Rosa 3gal
1 WALKER JUNIOR CATMINT - Nepeta x faassenii flat of 8

1 RED OAK
Quercus rubra 7gal

1 FURMANS RED AUTUMN SAGE
Salvia greggii flat of 8

1 LADY IN RED HYDRANGEA
Hydrangea macrophylla 'Lady In Red' 5gal

3 BUZZ MAGENTA BUTTERFLY BUSH
Buddleia davidii 'Buzz Magenta' 1gal

1 KAMSCHATAKA SEDUM
Sedum kamtschaticum flat of 10

PHASE ONE
PHASE TWO



Akebia trifoliata (THREELEAF AKEBIA)



Acer palmatum (JAPANESE MAPLE)



Nandina domestica (HEAVENLY BAMBOO)



Ceratostigma plumbaginoides (BLUE PLUMBAGO)



Sedum 'Autumn Fire' (AUTUMN FIRE SEDUM)



Miscanthus sinensis (MAIDEN GRASS)



Buxus microphylla var. koreana 'Winter Green' (WINTER GREEN BOXWOOD)




Callirhoe involucrata (WINECUP)



Eleutherococcus sieboldianus 'Variegatus' (VARIEGATUS FIVE LEAFED ARALIA)



Hydrangea quercifolia 'Alice' (ALICE OAKLEAF HYDRANGEA)

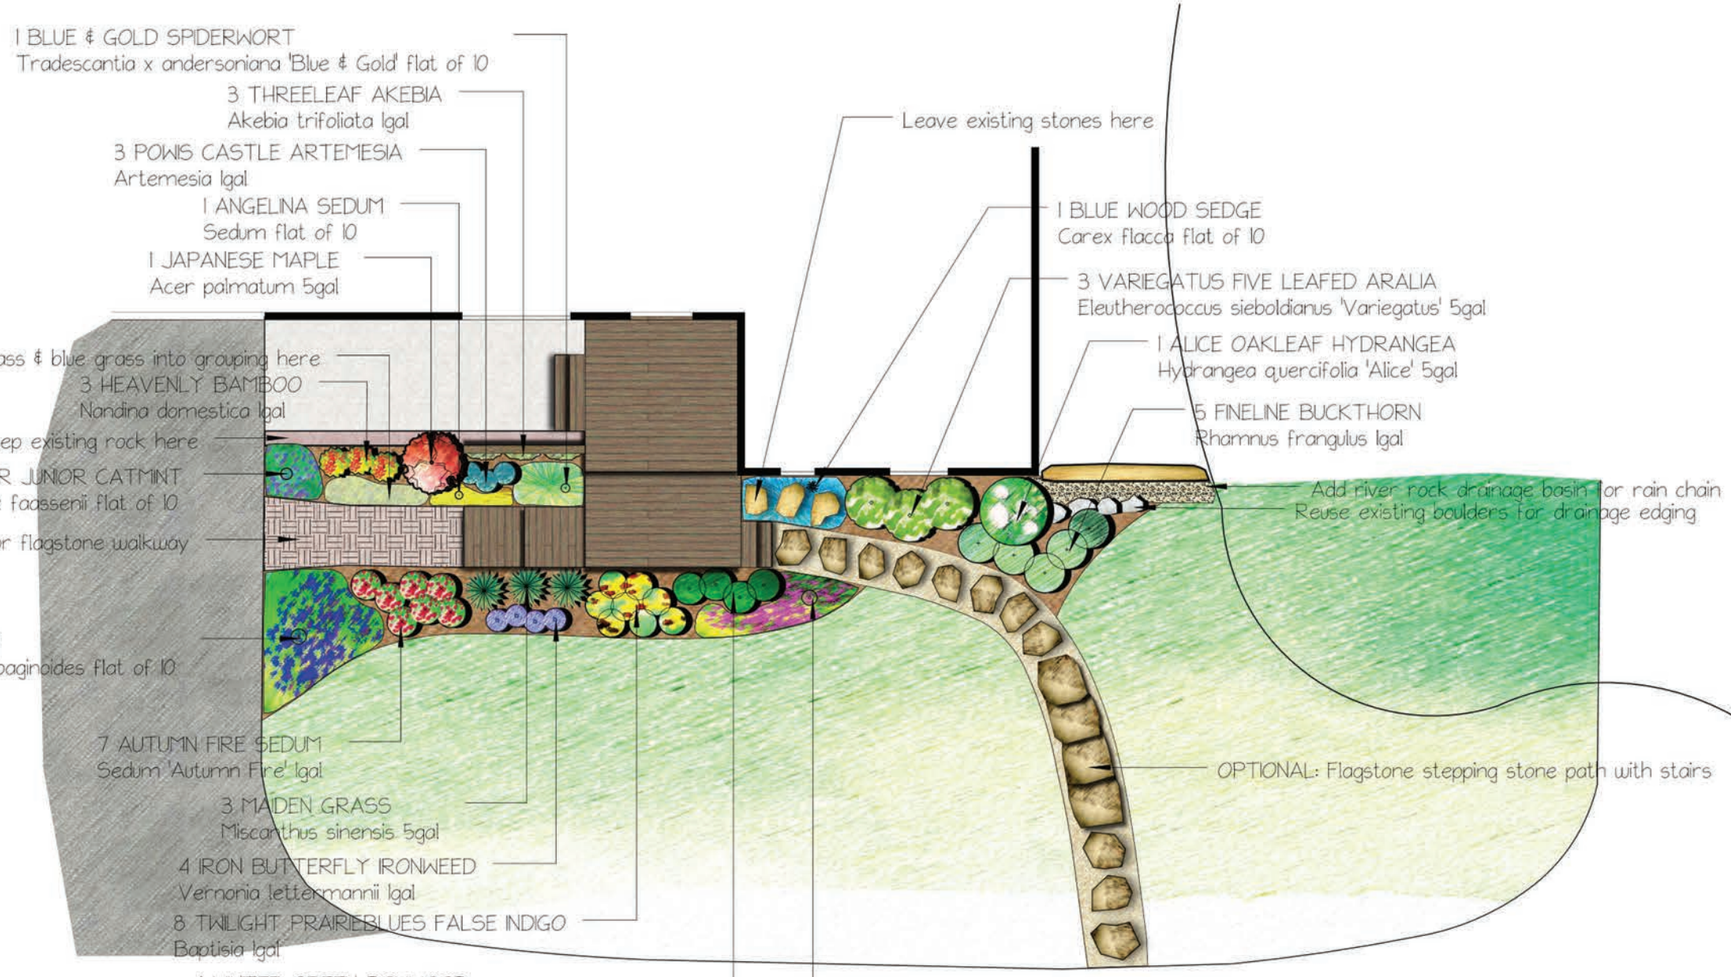

No. Date Revision

Client :
BARBARA BRACKMAN

Address :
1900 MEADOWLARK LANE
LAWRENCE, KS 66047

Scale :

Plan No. : 1

Designer : BRENDA
Editor :
Date : 04/26/16

OPTIONAL: Rejuvinate 2 overgrown Rose of Sharon at each corner of garage.

Existing Liriope

3 SUNSHINE BLUE CARYOPTERIS - Caryopteris x clandonensis 'Sunshine blue' 1gal

7 RAPSODY IN PINK CRAPEMYRTLE - Lagerstroemia indica 'Rapsody in Pink' 1gal

Divide & transplant some iris along border & between Crapemyrtles

3 RED HOMERUN ROSE - Rosa 3gal

5 INDIAN PAINTBRUSH - Asclepias tuberosa 1gal

Existing Kam sedum

Divide & transplant sections of Maiden grass

4 HEAVENLY BAMBOO - Nandina domestica 7gal

12 FURMANS RED AUTUMN SAGE - Salvia greggii 1gal

1 DESERT WILLOW - Chilopsis linearis 10gal

9 POWIS CASTLE ARTEMESIA - Artemesia 1gal

Divide & transplant sections of Maiden grass

5 TWILIGHT PRAIRIEBLUES FALSE INDIGO - Baptisia 1gal

Create step down to access dry creek bed

Existing Viburnum

7 SOLOMONS SEAL - Polygonatum odoratum var. thunbergii 1gal

5 WINTER GREEN BOXWOOD - Buxus microphylla var. koreana 'Winter Green' 1gal

6 PURPLE DRAGON DEADNETTLE - Lamium 'Purple Dragon' 1gal

5 EVERGREEN LENTEN ROSE/hellebore - Helleborus orientalis 1gal

1 GOOSEBERRY - Ribes uva-crispa 3gal

4 WINTER GLOW BERGENIA - Bergenia cordifolia "Winterglut' 1gal

12 BIG LEAF KAM SEDUM - Sedum takesimense 1gal

OPTIONAL: Rebuild customers retaining walls with " Kansas Limestone Flagstone".

9 DWARF SOLOMONS SEAL - Polygonatum falcatum 1gal

OPTIONAL: Create new edging with a mix of customers stone & newly provided " Kansas Limestone Flagstone".

7 BLUE STAR FLOWER - Amsonia hubrichtii 1gal

2 ROBB'S SPURGE - Euphorbia amygdaloides var. robbiae flat of 8

OPTIONAL: Rearrange and add 2 - 4" & 4 - 8" colorado river rock to create dry river bed extension with small dams to slow down water.

5 GOLD DUST GOLD DUST TREE - Aucuba japonica 'Gold Dust' 1gal

Existing Russian Sage

3 MIDWINTER FIRE DOGBERRY - Cornus sanguinea 'Midwinter Fire' 1gal



SUNSHINE BLUE CARYOPTERIS



INDIAN PAINTBRUSH



DESERT WILLOW



HEAVENLY BAMBOO



SOLOMONS SEAL



BLUE STAR FLOWER



GOOSEBERRY



GOLD DUST GOLD DUST TREE



MIDWINTER FIRE DOGBERRY



WINTER GREEN BOXWOOD

N

0 5 10 20

SCALE IN FEET

LOW MAINTENANCE LANDSCAPE inc.

No.	Date	Revision

Client :
ED & KAREN KOMP

Address :
517 COUNTRY CLUB TERRACE
LAWRENCE, KS 66044

Scale :

Plan No. : 1

Designer : BRENDA
Editor : RYAN
Date : 07/01/16

10 JR. WALKERS LOW CATMINT
EXISTING
3 WINTER GLOW BERGENIA
3 BLUE WILD INDIGO
1 TIGER EYE SUMAC
3 RED ROCKET CRAPEMYRTLE
5 WINTER GREEN BOXWOOD

8 FURMAN'S RED SAGE
MULCH BED
8 NORTHWIND SWITCH GRASS
5 IRON BUTTERFLY VERNONIA
6 KOPPER KING GIANT MALLOW
EXISTING

MULCH BED
5 RED TALL GARDEN PHLOX
EXISTING TREES
8 VARIEGATUM SOLOMONS SEAL
10 BLUE PLUMBAGO
3 DARK HORSE WEIGELA
3 GULFSTREAM HEAVENLY BAMBOO
EXISTING
9 FIREPOWER HEAVENLY BAMBOO
8 BLUE ICE AMSONIA
3 OSO EASY PAPRIKA ROSE
10 ANGELINA STONECROP
EXISTING
1 FINE LINE BUCKTHORN
3 DARK TOWERS PENSTEMON

NOTES

1. THIS IS A CONCEPTUAL LANDSCAPE DESIGN AND ONLY SHOWS THE DESIGN INTENT. IT IS NOT A CONSTRUCTION DRAWING AND THEREFORE DOES NOT DIMENSION AND DETAIL ALL CONSTRUCTION ITEMS. THE PROPERTY OWNER AND/OR THE CONTRACTOR SHALL DETERMINE ALL FINAL DIMENSIONS AND CONSTRUCITON DETAILS. CONTRACTOR AND SUBSEQUENT SUBCONCRACTOR ARE RESPONSIBLE FOR ALL NECESSARY BUILDING PERMITS.

2. THIS IS NOT A SURVEYED PLAN AND ONLY SHOWS THE DIMENSIONS TAKEN IN THE FIELD. PROPERTY MEASUREMENTS SHOULD BE CONFIRMED WITH A LICENSED LAND SURVEYOR IF NECESSARY.

IRRIGATION NOTES:
1. THIS IS NOT AN IRRIGATION PLAN.

2. IRRIGATION LAYOUT AND MATERIAL SPECS TO BE DETERMINED ON SEPARATE IRRIGATION PLAN.

No.	Date	Description
REVISIONS		

LOW MAINTENANCE LANDSCAPE inc.

Low Maintenance Landscapes
120 Lakeview Ct.
Laurence, KS 66049
cocturman629@yahoo.com
7855905640

Niedenthal
1224 E. 1284 Rd.
Laurence, KS 66049

SCALE:	1"=1'
DRAWN BY:	Brad Maryott
CHECKED BY:	
DATE:	4/1/2016
DATE OF PRINT:	
PROJECT NO.	12207
SHEET NO.	

Powered by DynaSCAPE®


FURMAN'S RED SAGE


FINE LINE BUCKTHORN


NORTHWIND SWITCH GRASS


FIREPOWER NANDINA


BLUE ICE AMSONIA


ANGELINA STONECROP



DARK TOWERS PENSTEMON



TIGER EYE SUMAC


GULF STEAM NANDINA



KOPPER KING GIANT MALLOW



RED ROCKET CRAPEMYRTLE



DARK HORSE WEIGELA



OSO EASY PAPRIKA ROSE



BLUE WILD INDIGO


IRON BUTTERFLY VERNONIA


WINTER GLOW BERGENIA


JR. WALKERS LOW CATMINT



RED TALL GARDEN PHLOX



VAREGATUM SOLOMONS SEAL



BLUE PLUMBAGO

10 JR. WALKERS LOW CATMINT
EXISTING
3 WINTER GLOW BERGENIA
3 BLUE WILD INDIGO
1 TIGER EYE SUMAC
3 RED ROCKET CRAPEMYRTLE
5 WINTER GREEN BOXWOOD

8 FURMAN'S RED SAGE
MULCH BED
8 NORTHWIND SWITCH GRASS
5 IRON BUTTERFLY VERNONIA
6 KOPPER KING GIANT MALLOW
EXISTING

MULCH BED
5 RED TALL GARDEN PHLOX
EXISTING TREES
8 VARIEGATUM SOLOMONS SEAL
10 BLUE PLUMBAGO
3 DARK HORSE WEIGELA
3 GULFSTREAM HEAVENLY BAMBOO
EXISTING
9 FIREPOWER HEAVENLY BAMBOO
8 BLUE ICE AMSONIA
3 OSO EASY PAPRIKA ROSE
10 ANGELINA STONECROP
EXISTING
1 FINE LINE BUCKTHORN
3 DARK TOWERS PENSTEMON


FURMAN'S RED SAGE


FINE LINE BUCKTHORN


NORTHWIND SWITCH GRASS


TIGER EYE SUMAC


FIREPOWER NANDINA


GULF STEAM NANDINA


BLUE ICE AMSONIA


ANGELINA STONECROP


DARK TOWERS PENSTEMON


©2008 Horticopia, Inc.
KOPPER KING GIANT MALLOW


©2008 Horticopia, Inc.
RED ROCKET CRAPEMYRTLE


DARK HORSE WEIGELA


OSO EASY PAPRIKA ROSE


©2008 Horticopia, Inc.
BLUE WILD INDIGO


IRON BUTTERFLY VERNONIA


WINTER GLOW BERGENIA


JR. WALKERS LOW CATMINT


RED TALL GARDEN PHLOX


©2008 Horticopia, Inc.
VARIEGATUM SOLOMONS SEAL


©2008 Horticopia, Inc.
BLUE PLUMBAGO

NOTES

1. THIS IS A CONCEPTUAL LANDSCAPE DESIGN AND ONLY SHOWS THE DESIGN INTENT. IT IS NOT A CONSTRUCTION DRAWING AND THEREFORE DOES NOT DIMENSION AND DETAIL ALL CONSTRUCTION ITEMS. THE PROPERTY OWNER AND/OR THE CONTRACTOR SHALL DETERMINE ALL FINAL DIMENSIONS AND CONSTRUCITON DETAILS. CONTRACTOR AND SUBSEQUENT SUBCONCRACTOR ARE RESPONSIBLE FOR ALL NECESSARY BUILDING PERMITS.

2. THIS IS NOT A SURVEYED PLAN AND ONLY SHOWS THE DIMENSIONS TAKEN IN THE FIELD. PROPERTY MEASUREMENTS SHOULD BE CONFIRMED WITH A LICENSED LAND SURVEYOR IF NECESSARY.

IRRIGATION NOTES:
1. THIS IS NOT AN IRRIGATION PLAN.

2. IRRIGATION LAYOUT AND MATERIAL SPECS TO BE DETERMINED ON SEPARATE IRRIGATION PLAN.

No.	Date	Description
REVISIONS		

LOW MAINTENANCE LANDSCAPE inc.

Low Maintenance Landscapes
120 Lakeview Ct.
Laurence, KS 66049
cactusman629@yahoo.com
7855905640

Niedenthal
1224 E. 1284 Rd.
Laurence, KS 66049

SCALE:	1"=1'
DRAWN BY:	Brad Maryott
CHECKED BY:	
DATE:	4/1/2016
DATE OF PRINT:	

PROJECT NO: 12207
SHEET NO:


Powered by DynaSCAPE®

CRAIG PAUL

2316 FREESTATE LANE
LAWRENCE, KS 66047

client:

scale	date	revision
	01/06/17	
drawn by	checked by	drawing #
BRENDA	RYAN	1

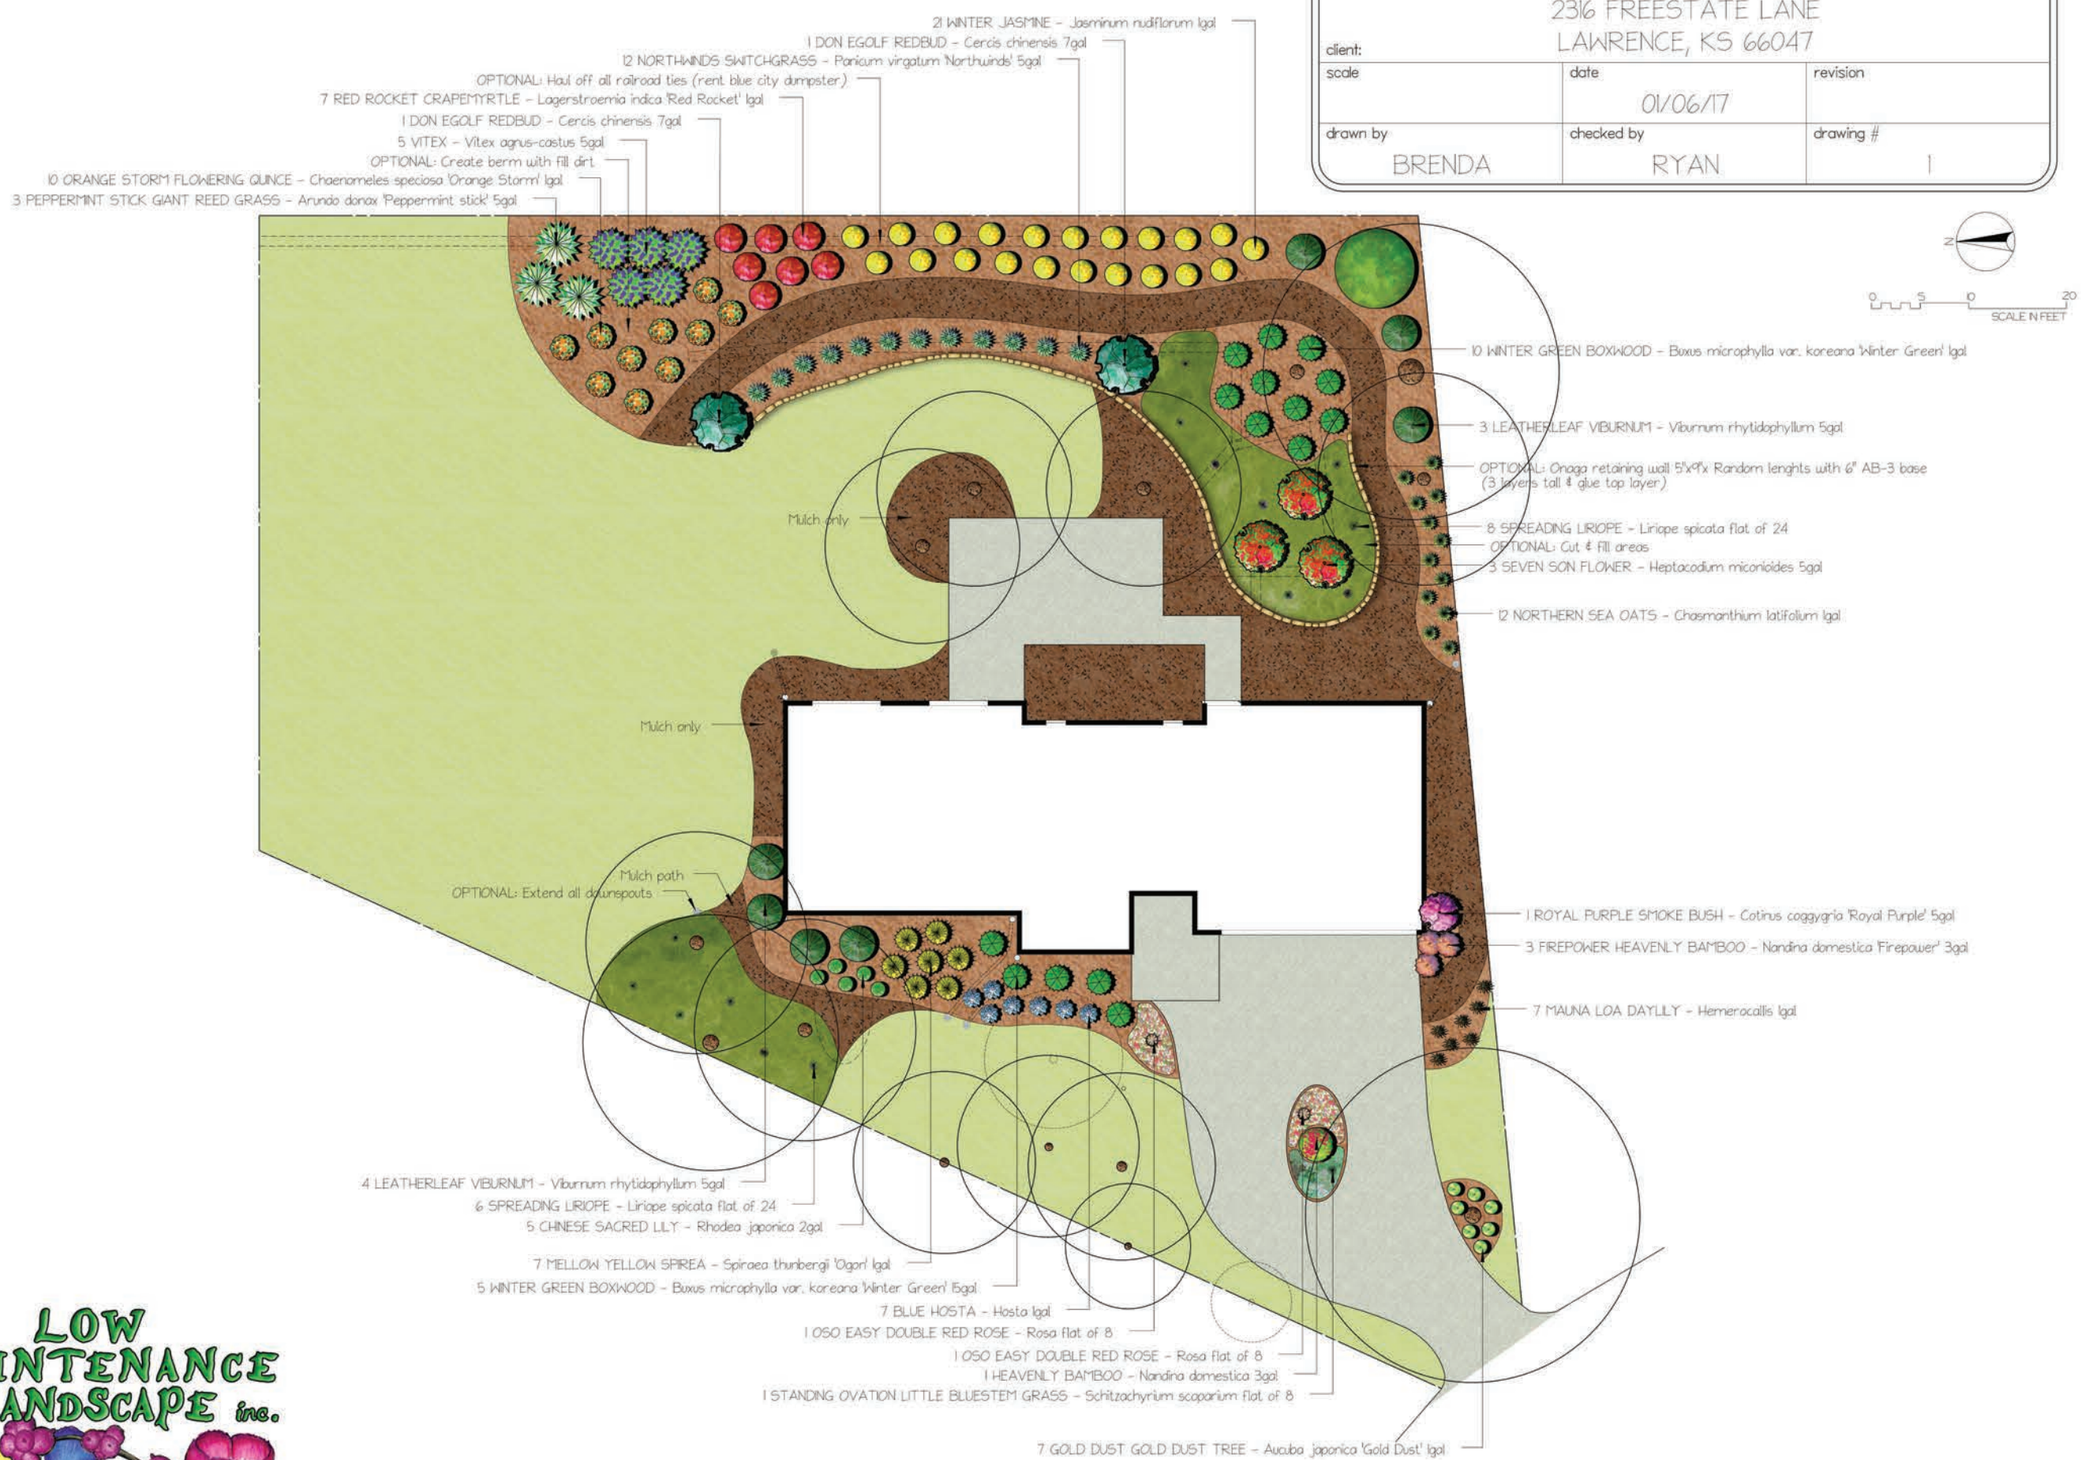

LOW MAINTENANCE LANDSCAPE inc.



Hibiscus 'Kopper King' (KOPPER KING GIANT MALLOW)

OPTIONAL: Install kansas river gravel path disguising french drain

OPTIONAL: Install french drain

3 SUGAR SHACK BUTTONBUSH - Cephalanthus occidentalis "Suger Shack 5gal

1 OSTRICH FERN - Matteuccia struthiopteris 3gal

3 BLUE HOSTA - Hosta 1gal

1 RUFA CLUMP-FORMING BAMBOO - Fargesia rufa 5gal

3 HENRY GARNET SWEETSPIRE - Itea japonica 5gal

3 ALICE OAKLEAF HYDRANGEA - Hydrangea quercifolia 'Alice' 1gal



Kill weedy patch & reseed lawn area

1 KOPPER KING GIANT MALLOW
Hibiscus 'Kopper King' 3gal

6 BLUE PLUMBAGO
Ceratostigma plumbaginoides 1gal

3 RED ROCKET CRAPEMYRTLE
Lagerstroemia indica 'Red Rocket' 1gal

3 OLIVE MARTINI SILVERBERRY/ELAEAGNUS
Elaeagnus pungens 'Olive Martini' 1gal

PHASE FOUR

PHASE FIVE

7 CORALBERRY - Symphoricarpos microphyllus 1gal

9 EVERGREEN LENTEN ROSE/hellebore - Helleborus orientalis 1gal

4 WINTER GREEN BOXWOOD - Buxus microphylla var. koreana 'Winter Green' 1gal

Existing plants





Symphoricarpos microphyllus (CORALBERRY)

Buxus microphylla var. koreana 'Winter Green' (WINTER GREEN BOXWOOD)

PHASE FOUR

PHASE FIVE

3 BLUE & GOLD SPIDERWORT
Tradescantia x andersoniana 'Blue & Gold' 1gal

3 GOLD DUST GOLD DUST TREE
Aucuba japonica 'Gold Dust' 1gal

4 FIREPOWER HEAVENLY BAMBOO
Nandina domestica 'Firepower' 1gal

1 OSO EASY PAPRIKA ROSE
Rosa 1gal

3 BUZZ MAGENTA BUTTERFLY BUSH
Buddleia davidii 'Buzz Magenta' 1gal

1 ANGELINA SEDUM - Sedum flat of 10

4 RED ROCKET CRAPEMYRTLE
Lagerstroemia indica 'Red Rocket' 1gal

3 BLUE STAR FLOWER
Amsonia hubrichtii 1gal

1 ROYAL PURPLE SMOKE BUSH
Cotinus coggygria 'Royal Purple' 5gal

6 MISSOURI PRIMROSE
Oenothera macrocarpa 1gal



Elaeagnus pungens 'Olive Martini' (OLIVE MARTINI SILVERBERRY/ELAEAGNUS)



Canna x generalis 'Ambassador' (RED LEAF CANNA)

Existing plantings

1 BLUE ICE AMSONIA - Amsonia 'Blue Ice' flat of 10

3 HEAVENLY BAMBOO - Nandina domestica 1gal

1 GREAT PLAINS VERBENA - Verbena bipinnatifida flat of 10

5 CANNA OMEGA - Canna x generalis 'Lenape' 5gal

3 OLIVE MARTINI SILVERBERRY/ELAEAGNUS - Elaeagnus pungens 'Olive Martini' 1gal

1 RED LEAF CANNA - Canna x generalis 'Ambassador' 5gal

5 AMARYLLIS - Hippeastrum x hybridum 1gal

10 BLUE PLUMBAGO - Ceratostigma plumbaginoides 1gal

5 SUNSHINE BLUE CARYOPTERIS - Caryopteris x clandonensis 'Sunshine blue' 1gal



Cotinus coggygria 'Royal Purple' (ROYAL PURPLE SMOKE BUSH)

N

0 5 10 20

SCALE IN FEET

No. Date Revision

Client :
KATHY BOWEN

Address :
2417 JACOB AVE.
LAWRENCE, KS
66047

Scale :

Plan No. : 2

Designer : RYAN

Editor : BRENDA

Date : 04/04/2016

PHASE ONE
PHASE TWO

1 JAPANESE VARNISH TREE - Firmiana simplex 5gal
6 CANNA OMEGA - Canna x generalis 'Lenape' 5gal
Install rock washouts on all 4 downspouts
1 MIDNIGHT MARVEL HIBISCUS - Hibiscus 'Midnight Marvel' 7gal
9 OLIVE MARTINI SILVERBERRY/ELAEAGNUS - Elaeagnus pungens 'Olive Martini' 1gal
Add stepping stone under all water spickets
3 SUNSHINE BLUE CARYOPTERIS - Caryopteris x clandonensis 'Sunshine blue' 3gal
1 MIDNIGHT MARVEL HIBISCUS - Hibiscus 'Midnight Marvel' 7gal
3 BLUE WILD INDIGO - Baptisia australis None
6 WINECUP - Callirhoe involucrata 1gal
1 TIGER EYE SUMAC - Rhus typhina 'Tiger eye" 5gal
1 MOSSY CUP OAK - Quercus macrocarpa 10gal
1 MELLOW YELLOW SPIREA - Spiraea thunbergii 'Ogon' 3gal
3 HEAVENLY BAMBOO - Nandina domestica 3gal
1 PURPLE HEART - Setcreasea pallida flat of 10
5 FURMANS RED AUTUMN SAGE - Salvia greggii 1gal
3 ANGELINA SEDUM - Sedum flat of 10
1 RED HOMERUN ROSE - Rosa 3gal
3 BLUE ICE AMSONIA - Amsonia 'Blue Ice' 1gal
6 IRON BUTTERFLY IRONWEED
Vernonia lettermannii 1gal
3 PINK VELOUR CRAPEMYRTLE
Lagerstroemia indica 'Pink Velour' 1gal
3 CAROLINA THERMOPSIS - Thermopsis villosa 1gal
3 BUZZ VIOLET BUTTERFLY BUSH
Buddleia davidii 'Buzz Violet' 1gal
6 DARK TOWERS PENSTEMON - Penstemon digitalis 1gal
1 VARIEGATUS MAIDEN GRASS
Miscanthus sinensis 'Variegatus' 3gal
Existing yard light (watch for buried electric)
1 JAPANESE VARNISH TREE - Firmiana simplex 5gal
5 FURMANS RED AUTUMN SAGE - Salvia greggii 1gal
Flagstone stepping stone access
1 WALKER JUNIOR CATMINT - Nepeta x faassenii flat of 10
Demo existing Spirea & Junipers & bring up grade
5 0510 EASY PAPRIKA ROSE - Rosa 1gal
8 PICTUM ITALIAN ARUM - Arum italicum 'Pictum' flat of 8
Mulch around base of Crabapple & limb up slightly
3 HEAVENLY BAMBOO - Nandina domestica 3gal
Existing Lilac
3 BEAR'S BREECHES - Acanthus mollis 3gal
3 PURPLE LOOSESTRIFE - Lythrum salicaria 1gal
Existing Rose of Sharon
5 FALSE DRAGONHEAD - Physostegia virginiana 1gal
3 PURPLE BEAUTYBERRY - Callicarpa dichotoma 5gal
3 RUFA CLUMP-FORMING BAMBOO - Fargesia rufa 5gal
7 HIDCOTE BLUE GROUND COVER COMFREY - Symphytum grandiflorum 'Hidcote Blue' 1gal
3 MONTEZUMA BALD CYPRESS - Taxodium mucronatum 10gal

1 RED BUCKEYE - Aesculus pavia 5gal
3 LARGE SOLOMONS SEAL - Polygonatum commutatum 3gal
OPTIONAL: Flagstone patio & steppers with irregular perimeter
5 LEATHERLEAF VIBURNUM - Viburnum rhytidophyllum 5gal
5 BLUESTEM GOLDENROD - Solidago caesia 1gal
10 EVERGREEN LENTEN ROSE/hellebore - Helleborus orientalis 1gal
3 FINELINE BUCKTHORN - Rhamnus frangulus 1gal
OPTIONAL: Portable copper fire pit
OPTIONAL: Pea gravel patio
Transplant existing vinca to extend area
OPTIONAL: Flagstone stepping stones
7 WINTER GREEN BOXWOOD
Buxus microphylla var. koreana 'Winter Gree
Mulch access to water spicket
Install rock washouts on all 4 downspouts
1 DREAMCATCHER BEAUTYBUSH
Kolkwitzia amabilis 5gal
6 BLUE WONDER CATMINT
Nepeta x faassenii 'Blue Wonder' 1gal
3 HEAVENLY BAMBOO
Nandina domestica 3gal
1 ROYAL PURPLE SMOKE BUSH
Cotinus coggygria 'Royal Purple' 5gal
6 ORANGE STORM FLOWERING QUINCE
Chaenomeles speciosa 'Orange Storm' 1gal
OPTIONAL: Remove dying white pine
3 SEVEN SON FLOWER
Heptacodium miconioides 7gal
7 MISS MOLLY BUTTERFLY BUSH
Buddleia davidii 'Miss Molly' 1gal
14 PINEAPPLE LILY
Eucomis comosa 1gal
3 VITEX
Vitex agnus-castus 5gal
6 RAPSODY IN PINK CRAPEMYRTLE
Lagerstroemia indica 'Rapsody in Pink' 1gal
1 PEPPERMINT STICK GIANT REED GRASS
Arundo donax 'Peppermint stick' 5gal
3 BRACKENS BROWN BEAUTY LARGE-FL
Magnolia grandiflora 'Brackens Brown Beaut
3 COLOR GUARD YUCCA
Yucca filamentosa 'Color Guard' 1gal

PHASE ONE
PHASE TWO

6 BLUE ICE AMSONIA
Amsonia 'Blue Ice' 1gal
3 PLUM CRAZY HIBISCUS
Hibiscus 'Plum crazy' 3gal
7 IRON BUTTERFLY IRONWEED
Vernonia lettermannii 1gal
3 RED ROCKET CRAPEMYRTLE
Lagerstroemia indica 'Red Rocket' 1gal
3 SUNSHINE BLUE CARYOPTERIS
Caryopteris x clandonensis 'Sunshine blue' 3gal
4 DALLAS BLUES SWITCH GRASS - Panicum virgatum 'Dallas Blues' 5gal
9 FIREPOWER HEAVENLY BAMBOO - Nandina domestica 'Firepower' 1gal
3 TWILIGHT PRAIRIEBLUES FALSE INDIGO - Baptisia 1gal
1 HARDY NEEDLE PALM - Rhapidophyllum hystrix 5gal
Keep existing roses
4 VARIEGATA LILY TURF - Liriope muscari 'Variegata' flats of 10
1 PURPLE BEAUTYBERRY - Callicarpa dichotoma 5gal
Limb up Crabapple
4 BUZZ VIOLET BUTTERFLY BUSH - Buddleia davidii 'Buzz Violet' 1gal
5 GOLD DUST GOLD DUST TREE - Aucuba japonica 'Gold Dust' 1gal
1 JAPANESE BANANA - Musa bas joo 10gal
3 ELEPHANT EARS - Colocasia esculenta 1gal

BELINDA PIERSON
1809 CARMEL DR
LAWRENCE, KS 66047

client:		
scale	date: 05/18/16	revision
drawn by: RYAN	checked by	drawing #

N

0 5 10 20
SCALE IN FEET

OPTIONAL: Limb up existing honeysuckle into small tree shape (raise the canopy) (time & materials)

OPTIONAL: Remove or refurbish play equipment (time & materials)

Mulch only path

Existing Honeysuckle

OPTIONAL: Limb up existing honeysuckle into small tree shape (raise the canopy) (time & materials)

Existing Honeysuckle

4 LEATHERLEAF VIBURNUM
Viburnum rhytidophyllum 5gal

3 EVERGREEN LENTEN ROSE/hellebore
Helleborus orientalis flat of 8

7 WINTER GREEN BOXWOOD
Buxus microphylla var. koreana 'Winter Green' 1gal

24 SOLOMONS SEAL
Polygonatum odoratum var. thunbergii 1gal

8 BIG LEAF KAM SEDUM
Sedum takesimense flat of 10

7 GOOSEBERRY
Ribes uva-crispa 1gal

Existing Burning Bush

7 HEAVENLY BAMBOO
Nandina domestica 1gal

OPTIONAL: Tumbled cottonwood limestone edging

OPTIONAL: Eliminate concrete edging & weedy gravel. Convert to lawn.

OPTIONAL: Flagstone stepping stone pathway

1 BIG LEAF KAM SEDUM
Sedum takesimense flat of 10

OPTIONAL: Install french to solid drain system

6 SPREADING LIRIOPE
Liriope spicata flat of 25

12 CORALBERRY
Symphoricarpos microphyllus 1gal

Existing Honeysuckle

3 RED BUCKEYE
Aesculus pavia 5gal

5 DREAMCATCHER BEAUTYBUSH
Kolkwitzia amabilis 3gal

16 SOLOMONS SEAL
Polygonatum odoratum var. thunbergii 1gal

3 EVERGREEN LENTEN ROSE/hellebore
Helleborus orientalis flat of 8

1 SEVEN SON FLOWER
Heptacodium miconioides 7gal

5 LEATHERLEAF VIBURNUM
Viburnum rhytidophyllum 5gal

5 LILY OF THE VALLEY
Convallaria majalis flat of 8

16 GRO-LOW FRAGRANT SUMAC
Rhus aromatica 'Gro-low' 1gal

Existing Honeysuckle

Mulch only path

1 JANE MAGNOLIA
Magnolia x 'Jane' 10gal

17 WINTER JASMINE
Jasminum nudiflorum 1gal

Existing Lilac

N

0 5 10 20
SCALE IN FEET

LOW MAINTENANCE LANDSCAPE Inc.

No.	Date	Revision

Client :
SUSIE DIZEREGA

Address :
1201 LAWRENCE AVE.
LAWRENCE, KS 66049

Scale :

Plan No. : 1

Designer : BRENDA
Editor : RYAN
Date : 06/29/16

1 VITEX - Vitex agnus-castus 5gal
3 FIREBALL HIBISCUS - Hibiscus 'fireball' 1gal
3 FALSE DRAGONHEAD - Physostegia virginiana 1gal
OPTIONAL: Flagstone stepping stone patio extension
1 TIGER EYE SUMAC - Rhus typhina 'Tiger eye' 3gal
7 BLUE PLUMBAGO - Ceratostigma plumbaginoides 1gal
7 BLUE PLUMBAGO - Ceratostigma plumbaginoides 1gal
4 PINK HOMERUN ROSE - Rosa 3gal
1 GREAT PLAINS VERBENA - Verbena bipinnatifida flat of 10
5 ORANGE STORM FLOWERING QUINCE
Chaenomeles speciosa 'Orange Storm' 1gal
Possible future green house location
12 CANNA OMEGA - Canna x generalis 'Lenape' 5gal
OPTIONAL: River gravel bed around drainage basin
Extend & bury downspout
7 FILAGRAN RUSSIAN SAGE - Perovskia atriplicifolia 'Filagran' 1gal
8 GRO-LOW FRAGRANT SUMAC - Rhus aromatica 'Gro-low' 1gal
Possible future fence
11 GRO-LOW FRAGRANT SUMAC - Rhus aromatica 'Gro-low' 1gal
OPTIONAL: Construct moss fieldstone rock wall (1 - 5' tall)
OPTIONAL: Demo existing versa walls
8 WILD FOUR O' CLOCK - Mirabilis multiflora 1gal
3 RED HOMERUN ROSE - Rosa 3gal
6 TWILIGHT PRAIRIEBLUES FALSE INDIGO - Baptisia 1gal
5 BLUE ICE AMSONIA - Amsonia 'Blue Ice' 1gal
5 HEAVENLY BAMBOO - Nandina domestica 1gal
OPTIONAL: Construct moss fieldstone rock wall (1 - 2' tall)
OPTIONAL: Demo existing versa walls
Transplant existing Liriope into mass planting here
Keep existing weeping tree (trim up canopy)
Add flagstone stepping stone under water spicket
10 FURMANS RED AUTUMN SAGE - Salvia greggii 1gal
3 GREEN VELVET BOXWOOD - Buxus 'Green Velvet' 3gal
Mulch access path
5 HEAVENLY BAMBOO - Nandina domestica 1gal
9 WALKER JUNIOR CATMINT - Nepeta x faassenii 1gal
1 CHOCOLATE CHIP BUGLE CARPET - Ajuga reptans 'Chocolate Chip' flat of 10
1 FINELINE BUCKTHORN - Rhamnus frangulus 3gal

Existing Burning Bush
Install rock washout for sump pump
OPTIONAL: Construct moss fieldstone rock wall (1 - 2' tall)
4 LEATHERLEAF VIBURNUM - Viburnum rhytidophyllum 5gal
1 KAMSCHATAKA SEDUM - Sedum kamtschaticum flat of 10
3 VARIEGATUS FIVE LEAFED ARALIA
Eleutherococcus sieboldianus 'Variegatus' 1gal
Extend & bury downspout
4 GREEN VELVET BOXWOOD
Buxus 'Green Velvet' 3gal
3 ROBB'S SPURGE
Euphorbia amygdaloides var. robbiae 1gal
Irrigation adjustment (time & materials)
12 CRANESBILL/BIG ROOT GERANIUM
Geranium macrorrhizum 1gal



VITEX



GRO-LOW FRAGRANT SUMAC



HEAVENLY BAMBOO



CHOCOLATE CHIP BUGLE CARPET



KAMSCHATAKA SEDUM


FINELINE BUCKTHORN



VARIEGATUS FIVE LEAFED ARALIA



CRANESBILL/BIG ROOT GERANIUM



LEATHERLEAF VIBURNUM

LOW MAINTENANCE LANDSCAPE Inc.

No.	Date	Revision

Client :
BECKY RUTLEDGE

Address :
3703 HUNTERS HILL DRIVE
LAWRENCE, KS 66047

Scale :

Plan No. : 1

Designer : BRENDA
Editor :
Date : 06/14/16

1 BEAUTYBUSH
Kolkwitzia amabilis 5gal

5 PURPLE BEAUTYBERRY
Callicarpa dichotoma 5gal



Callicarpa dichotoma (PURPLE BEAUTYBERRY)

3 RUFA CLUMP-FORMING BAMBOO
Fargesia rufa 5gal

Mulch only

Bury existing drainge

3 HARDY NEEDLE PALM
Rhapidophyllum hystrix 5gal

5 BUTTERFLY BUSH HONEYSUCKLE
Diervilla sessilifolia 'Butterfly' 1gal

2 NORTHERN SEA OATS
Chasmanthium latifolium flat of 10

7 WINTER JASMINE
Jasminum nudiflorum 1gal

Mulch only

4 LILYTURF
Liriope spicata flat of 24
18" O.C.



Liriope spicata (SPREADING LIRIOPE)



Magnolia x 'Jane' (JANE MAGNOLIA)



Aucuba japonica 'Gold Dust' (GOLD DUST GOLD DUST TREE)



Nandina domestica (HEAVENLY BAMBOO)



Aspidistra elatior (CAST IRON PLANT)



Yucca filamentosa (ADAMS NEEDLE)



Jasminum nudiflorum (WINTER JASMINE)



Mahonia bealei (LEATHERLEAF MAHONIA)

1 JANE MAGNOLIA
Magnolia x 'Jane' 5gal

5 BUZZ MAGENTA BUTTERFLY BUSH
Buddleia davidii 'Buzz Magenta' 1gal

3 BEAUTYBUSH
Kolkwitzia amabilis 5gal

6 HEAVENLY BAMBOO
Nandina domestica 1gal

3 GOLD DUST GOLD DUST TREE
Aucuba japonica 'Gold Dust' 1gal

3 LEATHERLEAF VIBURNUM
Viburnum rhytidophyllum 5gal

3 LANCEOLATUS BUTCHERS BROOM
Ruscus aculeatus 'Lanceolatus' 1gal

Extend & bury existing drainage

3 RED BUCKEYE
Aesculus pavia 5gal

7 HEAVENLY BAMBOO
Nandina domestica 1gal

5 WINTER GREEN BOXWOOD
Buxus microphylla var. koreana 'Winter Green' 1gal

2 SOLOMONS SEAL
Polygonatum odoratum var. thunbergii 1gal

1 MAY APPLE/MANDRAKE
Podophyllum peltatum flat of 10

9 BLUESTEM GOLDENROD
Solidago caesia 1gal

6 CHINESE SACRED LILY
Rhodea japonica 1gal

8 WINTER GREEN BOXWOOD
Buxus microphylla var. koreana 'Winter Green' 1gal

5 CAST IRON PLANT
Aspidistra elatior 5gal
Place Cast Iron plants in 14"
decorative pots
(bring in during winter)

5 LEATHERLEAF MAHONIA
Mahonia bealei 1gal

1 ROBB'S SPURGE
Euphorbia amygdaloides var. robbiae flat of 10

14 LILYTURF
Liriope spicata flat of 24

5 ADAMS NEEDLE
Yucca filamentosa 1gal

7 CORALBERRY
Symphoricarpos microphyllus 1gal

12 EVERGREEN LENTEN ROSE/hellebore
Helleborus orientalis 1gal

10 BIG LEAF KAM SEDUM
Sedum takesimense 1gal

Mulch only

Extend & bury existing drainage

N

0 5 10 20
SCALE IN FEET

SALLY UTECH

2344 OHIO STREET
LAWRENCE, KS 66046

client:		
scale	date: 03/22/16	revision
drawn by: BRENDA	checked by: RYAN	drawing #: 1

15 CORALBERRY - Symphoricarpos microphyllus 1gal
1 KAMSCHATAKA SEDUM - Sedum kamtschaticum flat of 10
14 DWARF SOLOMONS SEAL - Polygonatum falcatum 1gal
Install flagstone stepping stones
Create rock drainage basins
OPTIONAL: Plant 47 flats of Liriope
3 DREAMCATCHER BEAUTYBUSH - Kolkwitzia amabilis 5gal
5 BLUESTEM GOLDENROD - Solidago caesia 1gal
9 WINTER GREEN BOXWOOD - Buxus microphylla var. koreana 'Winter Green' 1gal
13 EVERGREEN LENTEN ROSE/hellebore - Helleborus orientalis 1gal
3 PURPLE BEAUTYBERRY - Callicarpa dichotoma 5gal
15 HEAVENLY BAMBOO - Nandina domestica 1gal
12 CHINESE SACRED LILY - Rhodea japonica 1gal
1 RED BUCKEYE - Aesculus pavia 5gal
4 BLUE ANGEL HOSTA - Hosta 'Blue Angel' 1gal
6 BLUE & GOLD SPIDERWORT
Tradescantia x andersoniana 'Blue & Gold' 1gal
21 WINTER JASMINE - Jasminum nudiflorum 1gal
Install flagstone patio
5 BLUE & GOLD SPIDERWORT
Tradescantia x andersoniana 'Blue & Gold' 1gal
5 LEATHERLEAF MAHONIA - Mahonia bealei 1gal
Install 16' long dry river bed

5 EVERGREEN LENTEN ROSE/hellebore
Helleborus orientalis 1gal
1 BURGUNDY LACE JAPANESE MAPLE
Acer palmatum 'Burgundy Lace' 5gal
5 OLIVE BAILEY HOSTA
Hosta 'Olive Bailey' 1gal
1 KAMSCHATAKA SEDUM
Sedum kamtschaticum flat of 10
5 JAPANESE SHREDDED UMBRELLA PLANT
Syneilesis aconitifolia 1gal
Existing concrete pad for hot tub
3 RUFA CLUMP-FORMING BAMBOO
Fargesia rufa 5gal
8 PICTUM ITALIAN ARUM
Arum italicum 'Pictum' flat of 8
Create accent outcroppings with glacier boulders existing on site
8 SOLOMONS SEAL
Polygonatum odoratum var. thunbergii 1gal
1 JANE MAGNOLIA
Magnolia x 'Jane' 10gal
3 COPPER DIERVILLA
Diervilla sessilifolia 'Copper' 1gal
8 WINTER GREEN BOXWOOD
Buxus microphylla var. koreana 'Winter Green' 1gal
1 JANE MAGNOLIA
Magnolia x 'Jane' 10gal
25 NORTHERN SEA OATS
Chasmanthium latifolium 1gal
6 JAPANESE ANEMONE 1gal
Construct rock walls with existing rock on site
1 BURGUNDY LACE JAPANESE MAPLE - Acer palmatum 'Burgundy Lace' 5gal
3 BLUESTEM GOLDENROD - Solidago caesia 1gal
11 CELANDINE POPPY - Stylophorum diphyllum
3 SUN KING ARALIA - Eleutherococcus sieboldianus 'Sun King' 3gal
Create 10' long rock drainage basin

3 GOLD MOSS SEDUM - Sedum acre flat of 10
9 LEATHERLEAF VIBURNUM - Viburnum rhytidophyllum 5gal
Add mulch path for access & seperation from Liriope
Create rock washout (discuss with customer

N

0 5 10 20
SCALE IN FEET

No.	Date	Revision

Client :
CARL & ANN HUGHES

Address :
19366 LEAVENWORTH ROAD
66086

Scale :

Plan No. : 2

Designer : RYAN
Editor :
Date : 04-07-16


OPTIONAL: Extend fence to corner of house (time & materials)
OPTIONAL: Move shed to backyard (time & materials)
Install french drain, disguise as path with Kansas river rock. (dump dirt in garden area)
OPTIONAL: Kansas river gravel area
OPTIONAL: Convert to solid buried drain pipe
suggested location for shed
Clean up, regrade & prepare for vegetable & herb garden. Reuse rock from frontyard for edging.
3 VARIEGATUS FIVE LEAFED ARALIA
Eleutherococcus sieboldianus 'Variegatus' 1gal
Local bed prep only for this area
Remove black plastic edging, create new bed edge
4 FINELINE BUCKTHORN
Rhamnus frangulus 1gal
OPTIONAL: Remove 2 Redbuds
5 HEAVENLY BAMBOO
Nandina domestica 1gal
1 ALICE OAKLEAF HYDRANGEA
Hydrangea quercifolia 'Alice' 5gal
Existing rain barrel
4 RUFA CLUMP-FORMING BAMBOO
Fargesia rufa 3gal
PHASE ONE
PHASE TWO
PHASE TWO
PHASE ONE
PHASE THREE
PHASE ONE
PHASE THREE
7 WALKER JUNIOR CATMINT
Nepeta x faassenii 1gal
1 MISS MOLLY BUTTERFLY BUSH
Buddleia davidii 'Miss Molly' 3gal
3 FURMANS RED AUTUMN SAGE
Salvia greggii 1gal
Existing Burning Bush
3 HEAVENLY BAMBOO - Nandina domestica 1gal
16 BLUE PLUMBAGO - Ceratostigma plumbaginoides 1gal
Add rock washout under downspout for erosion
7 EVERGREEN LENTEN ROSE/hellebore - Helleborus orientalis 1gal
4 BLUESTEM GOLDENROD - Solidago caesia 1gal
8 CORALBERRY - Symphoricarpos microphyllus 1gal
3 LEATHERLEAF VIBURNUM - Viburnum rhytidophyllum 5gal
4 RUFA CLUMP-FORMING BAMBOO - Fargesia rufa 3gal
OPTIONAL: Flagstone stepping stones
Existing Burning Bush
7 BIG LEAF KAM SEDUM - Sedum takesimense 1gal
Existing Lilac
N
0 5 10 20
SCALE IN FEET
Mulch only for play area
3 BRACKENS BROWN BEAUTY LARGE-FLOWERED MAGNOLIA
Magnolia grandiflora 'Brackens Brown Beauty' 10gal
OPTIONAL: Flagstone stepping stones level with lawn
OPTIONAL: Flagstone patio
OPTIONAL: Remove Rear tree
5 WALKER JUNIOR CATMINT - Nepeta x faassenii 1gal
4 KOPPER KING GIANT MALLOW - Hibiscus 'Kopper King' 1gal
3 HARDY NEEDLE PALM - Rhapidophyllum hystrix 3gal
3 DESERT WILLOW - Chilopsis linearis 5gal
5 FURMANS RED AUTUMN SAGE - Salvia greggii 1gal
OPTIONAL: Relay existing brick walkway
5 MAIDEN GRASS - Miscanthus sinensis 5gal
Existing Lilac
Transplant existing Iris here
1 ROYAL PURPLE SMOKE BUSH - Cotinus coggygria 'Royal Purple' 5gal
PHASE THREE
PHASE TWO

KRISTEN MYERS

1526 W. 2ND TERRACE
LAWRENCE, KS 66044

client:

scale	date	revision
1" = 10'	11/16/16	
drawn by	checked by	drawing #
BRENDA	RYAN	1

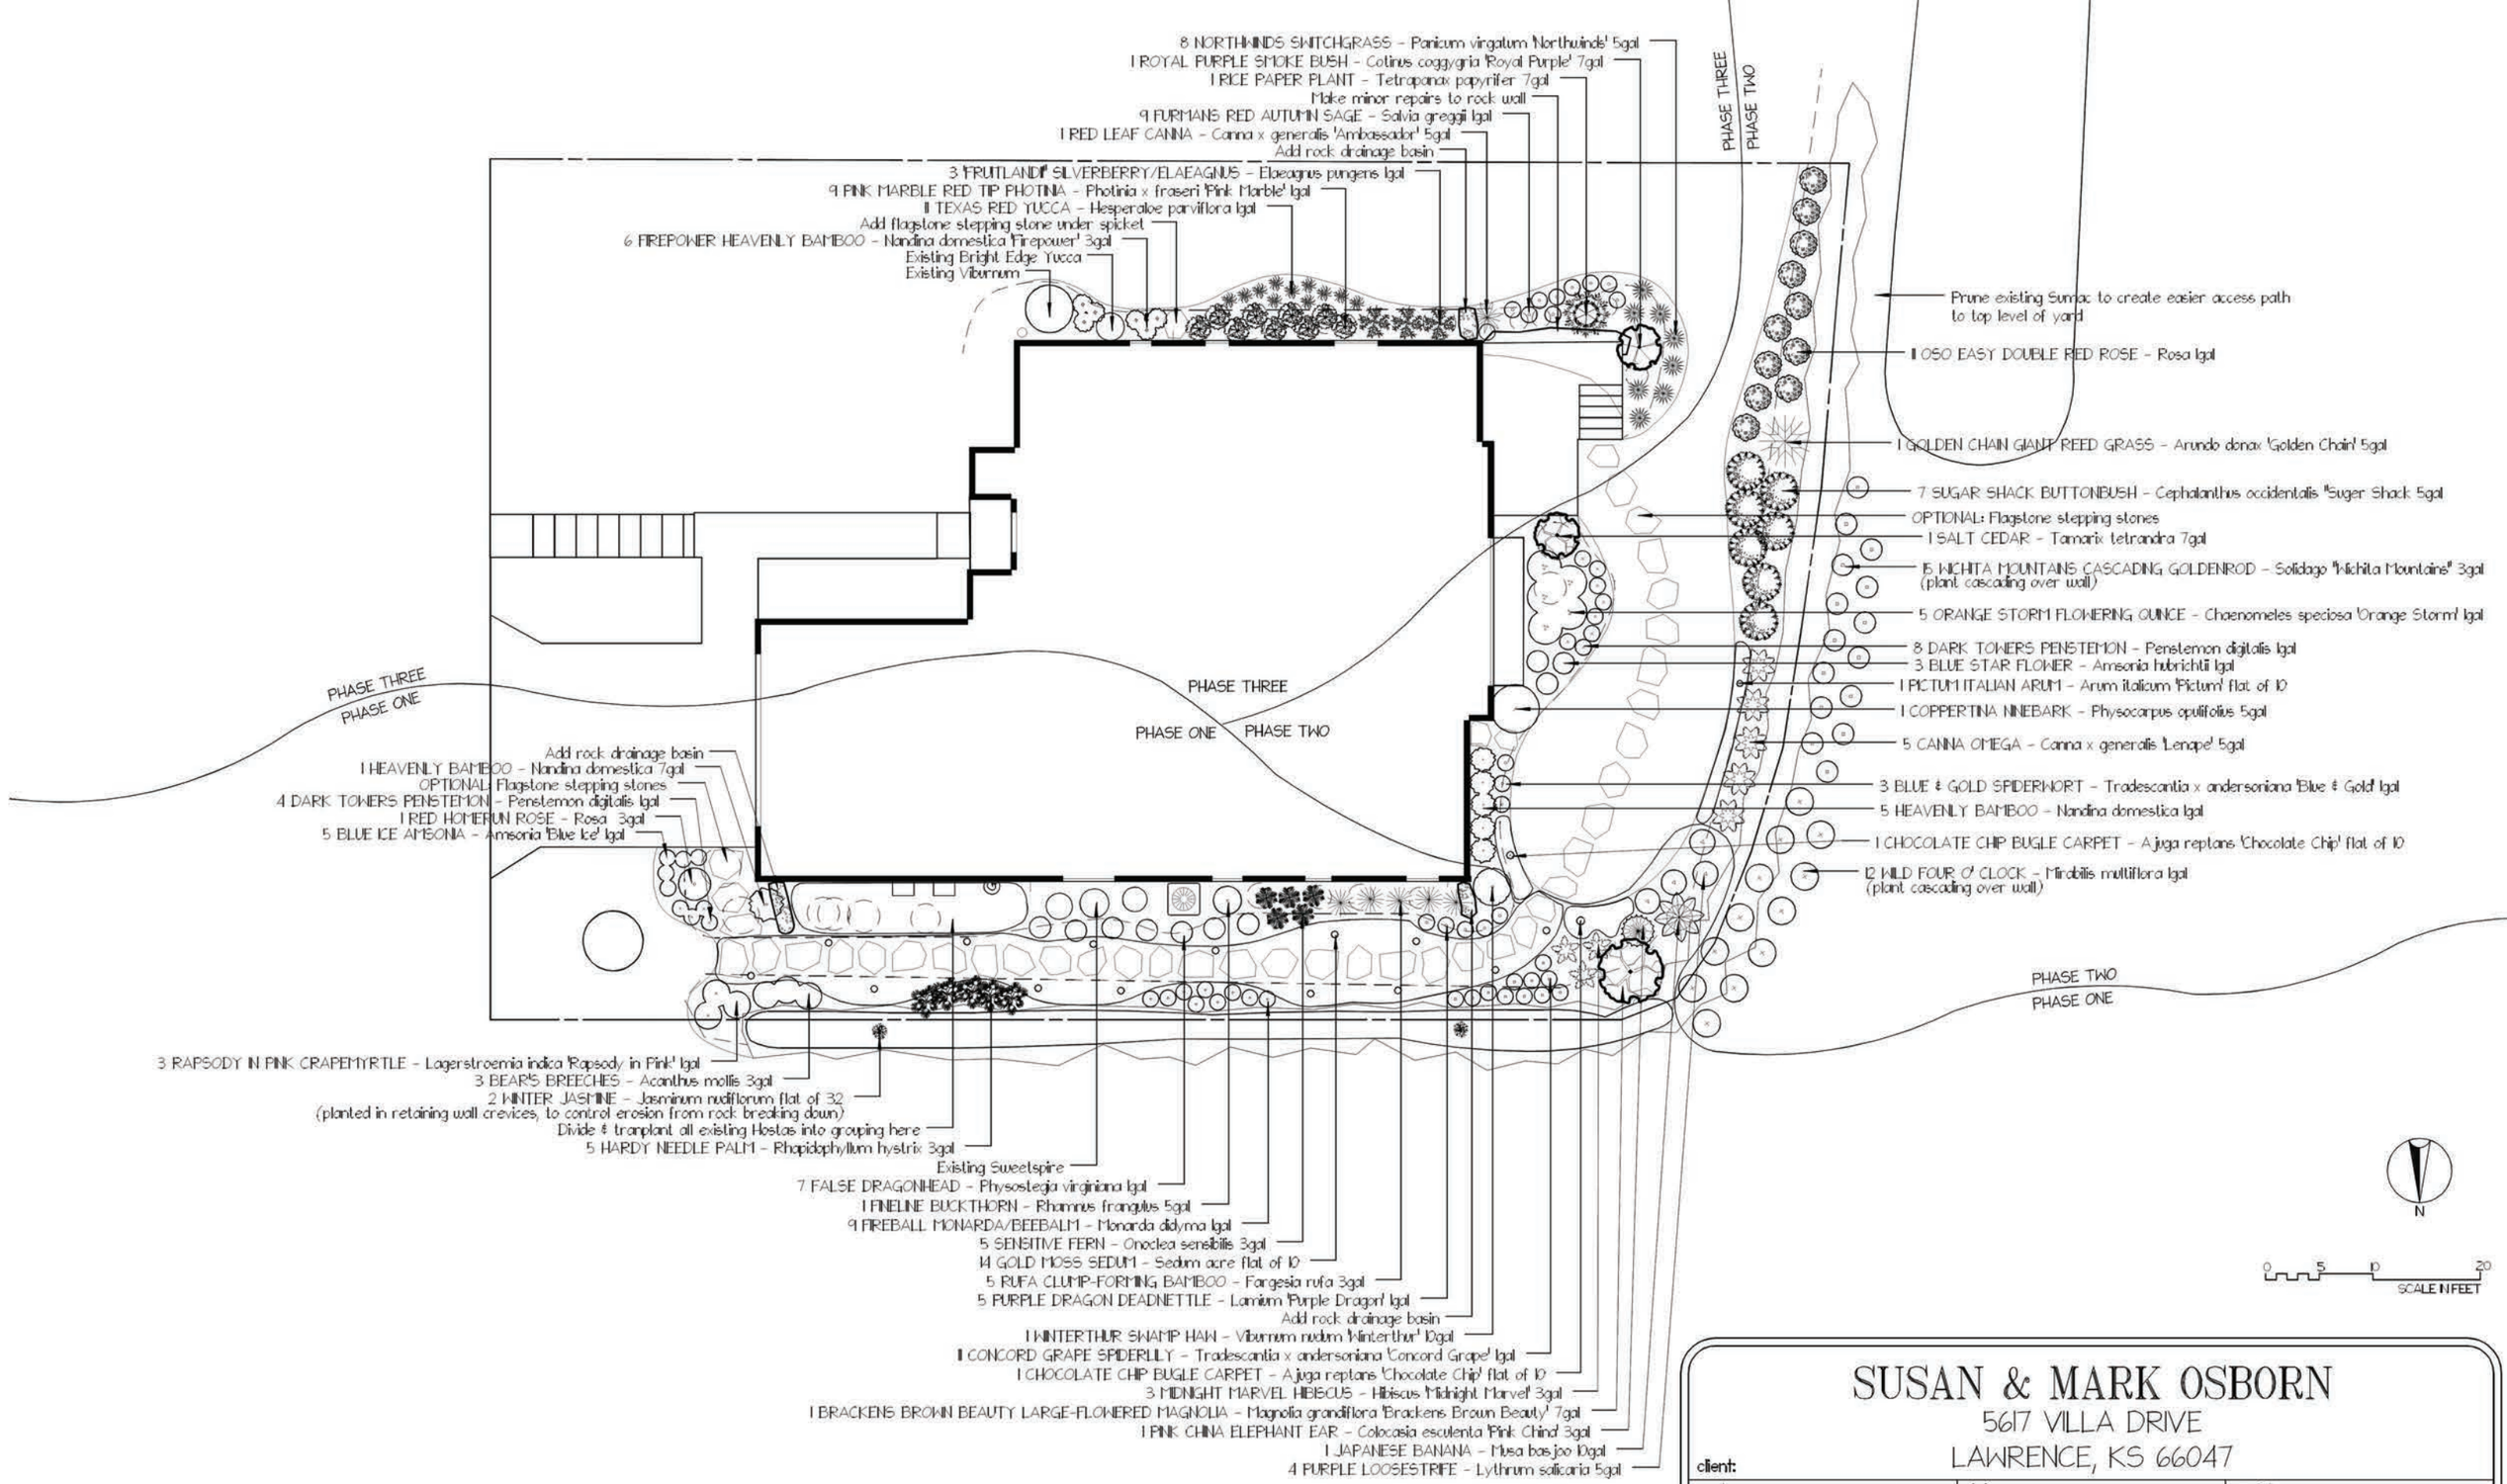


SUSAN & MARK OSBORN

5617 VILLA DRIVE
LAWRENCE, KS 66047

client:

scale	date	revision
	11/22/16	
drawn by	checked by	drawing #
BRENDA	RYAN	1

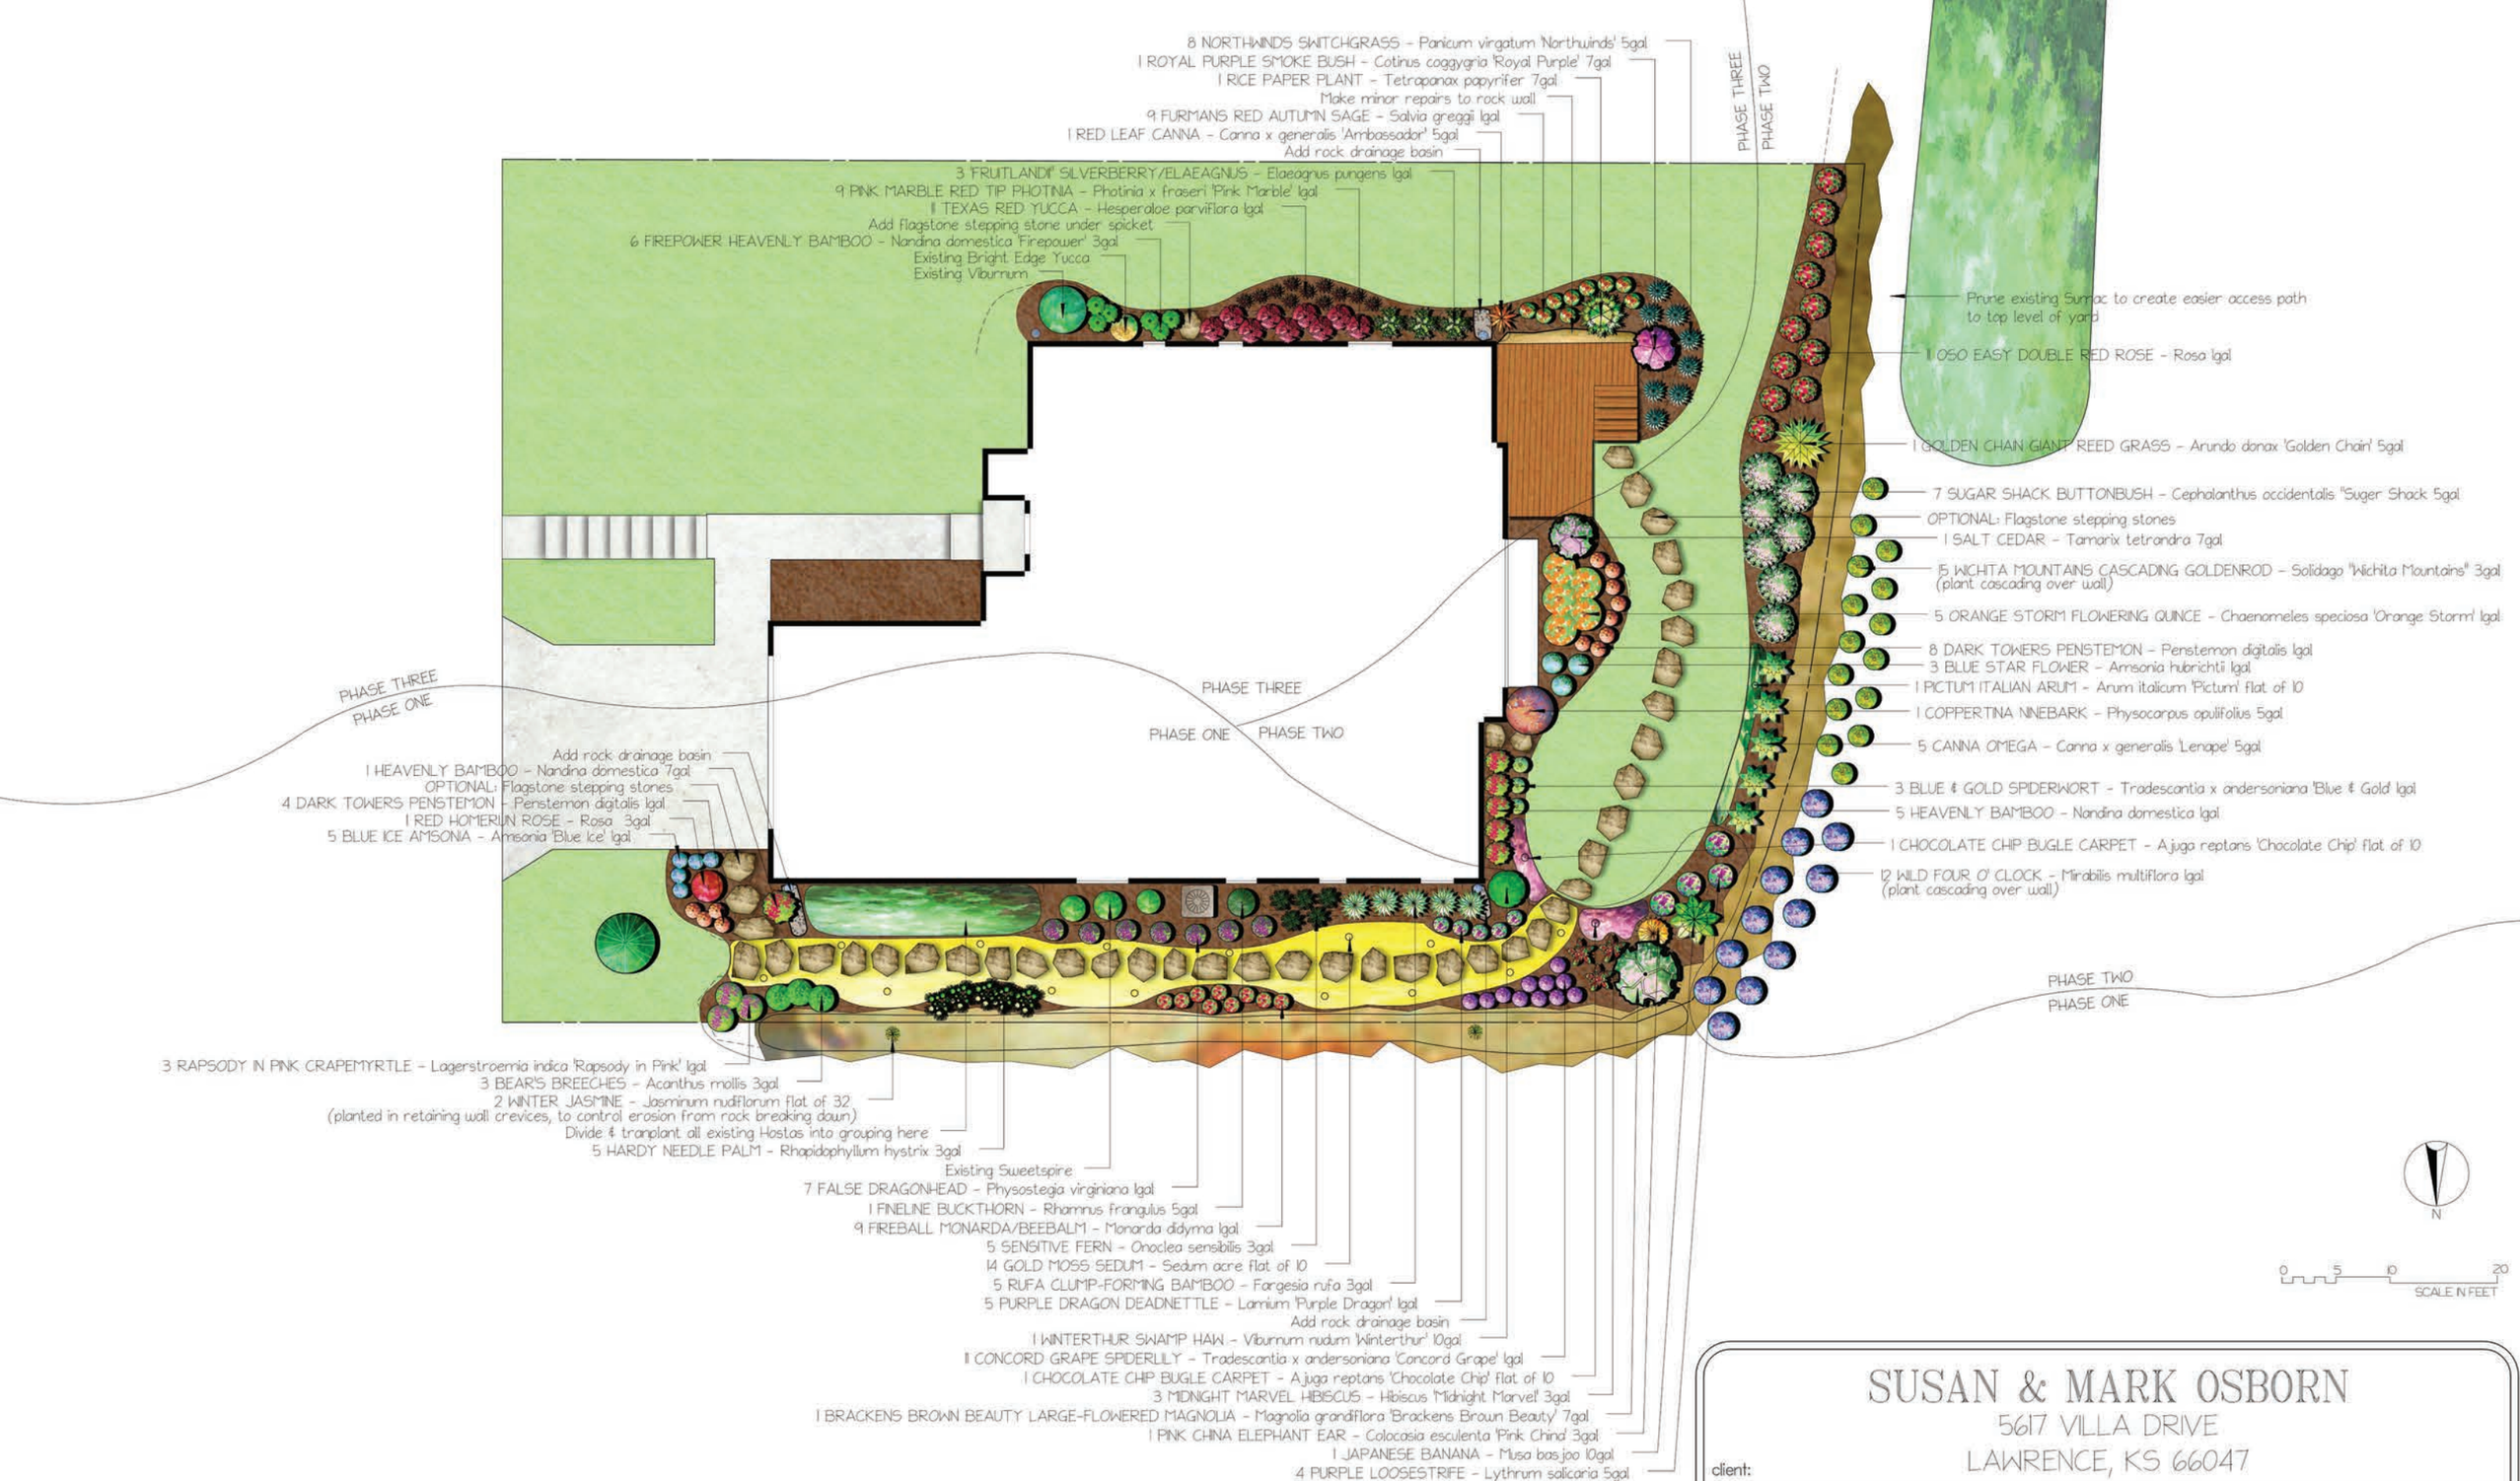

SUSAN & MARK OSBORN

5617 VILLA DRIVE

LAWRENCE, KS 66047

client:

scale	date	revision
	11/22/16	
drawn by	checked by	drawing #
BRENDA	RYAN	1

BRUCE PFANNENSTIEL
717 MISSISSIPPI STREET
LAWRENCE, KS 66044

client:		
scale	date: 06/10/16	revision
drawn by: BRENDA	checked by: RYAN	drawing #

0 5 10 20
SCALE IN FEET

N

Existing Peonies
1 ATROPURPUREUM JAPANESE MAPLE - Acer palmatum 'Atropurpureum' 7gal
1 BRACKENS BROWN BEAUTY LARGE-FLOWERED MAGNOLIA - Magnolia grandiflora 'Brackens Brown Beauty' 20gal
5 BUZZ VIOLET BUTTERFLY BUSH - Buddleia davidii 'Buzz Violet' 1gal
1 SOLOMONS SEAL - Polygonatum odoratum var. thunbergii flat of 10
6 BLUE ICE AMSONIA - Amsonia 'Blue Ice' 1gal
4 PINK HOMERUN ROSE - Rosa 3gal
3 SEVEN SON FLOWER - Heptacodium miconioides 7gal
5 PRAGUE VIBURNUM - Viburnum x pragense 5gal
5 PINK VELOUR CRAPEMYRTLE - Lagerstroemia indica 'Pink Velour' 1gal
7 RUBY STAR CONEFLOWER - Echinacea purpurea 'Rubinstern' 1gal
OPTIONAL: Pea gravel mulch & weed mat
3 AMERICAN HOLLY - Ilex opaca 5gal
5 DARK HORSE WEIGELA - Weigela florida 'Dark horse' 1gal
Existing Catalpa tree
5 FURMANS RED AUTUMN SAGE - Salvia greggii 1gal
5 HEAVENLY BAMBOO - Nandina domestica 3gal
1 JAPANESE BANANA - Musa basjoo 10gal
1 MIDNIGHT MARVEL HIBISCUS - Hibiscus 'Midnight Marvel' 7gal
Existing water feature
4 NORTHWINDS SWITCHGRASS - Panicum virgatum 'Northwinds' 1gal

Existing bamboo grove
OPTIONAL: Flagstone patio

9 NORTHERN SEA OATS - Chasmanthium latifolium 1gal
Existing Hydrangea
6 CELANDINE POPPY - Stylophorum diphyllum 1gal
1 KAMSCHATAKA SEDUM - Sedum kamtschaticum flat of 10
9 WINTER GREEN BOXWOOD - Buxus microphylla var. koreana 'Winter Green' 1gal
1 VARIEGATUS FIVE LEAFED ARALIA
Eleutherococcus sieboldianus 'Variegatus' 5gal
10 DWARF SOLOMONS SEAL - Polygonatum falcatum 1gal
10 MIXED PREMIUM HOSTAS - Hosta 1gal (mix with existing)
10 EVERGREEN LENTEN ROSE/hellebore
Helleborus orientalis 1gal
7 SPREADING LIRIOPE
Liriope spicata flat of 24

1 MONTEZUMA BALD CYPRESS
Taxodium mucronatum 15gal
9 SPREADING LIRIOPE
Liriope spicata flat of 24
5 MISSOURI PRIMROSE
Oenothera macrocarpa 1gal
8 BLUE PLUMBAGO
Ceratostigma plumbaginoides 1gal
5 IRON BUTTERFLY IRONWEED
Vernonia lettermannii 1gal
1 ROYAL PURPLE SMOKE BUSH
Cotinus coggygria 'Royal Purple' 5gal
3 RED HOMERUN ROSE - Rosa 3gal
8 DARK TOWERS PENSTEMON - Penstemon digitalis 1gal
5 TWILIGHT PRAIRIEBLUES FALSE INDIGO - Baptisia 1gal
OPTIONAL: Pea gravel walkway & buffer zone along driveway
5 OSO EASY PAPRIKA ROSE - Rosa 1gal
3 SENTIMENTAL BLUE BALLOON FLOWER
Platycodon grandiflorus 'Sentimental Blue' 1gal
Existing maiden grass
4 HEAVENLY BAMBOO - Nandina domestica 1gal
5 FINELINE BUCKTHORN - Rhamnus frangulus 1gal
5 WILD THING AUTUMN SAGE - Salvia greggii 1gal

1 DESERT WILLOW - Chilopsis linearis 10gal
7 WINECUP - Callirhoe involucrata 1gal
OPTIONAL: cover existing driveway with .5in thick pea gravel to match backyard.
OPTIONAL: Stone edging
3 MISS MOLLY BUTTERFLY BUSH - Buddleia davidii 'Miss Molly' 1gal
4 REYNOUTRIA FALLOPIA - Fallopia japonica 1gal
1 MIDNIGHT MARVEL HIBISCUS - Hibiscus 'Midnight Marvel' 7gal
3 LEATHERLEAF VIBURNUM - Viburnum rhytidophyllum 5gal
12 TEXAS RED YUCCA - Hesperaloe parviflora 1gal
Existing maiden grass
1 OLIVE MARTINI SILVERBERRY/ELAEAGNUS - Elaeagnus pungens 'Olive Martini' 5gal
7 GREAT PLAINS VERBENA - Verbena bipinnatifida 1gal
Mulch access to spicket
5 RED ROCKET CRAPEMYRTLE - Lagerstroemia indica 'Red Rocket' 1gal

LOW MAINTENANCE LANDSCAPE inc.

BRUCE PFANNENSTIEL
717 MISSISSIPPI STREET
LAWRENCE, KS 66044

client:		
scale	date 06/10/16	revision
drawn by BRENDA	checked by RYAN	drawing #

0 5 10 20
SCALE IN FEET

N

Existing Peonies
1 ATROPURPUREUM JAPANESE MAPLE - Acer palmatum 'Atropurpureum' 7gal
1 BRACKENS BROWN BEAUTY LARGE-FLOWERED MAGNOLIA - Magnolia grandiflora 'Brackens Brown Beauty' 20gal
5 BUZZ VIOLET BUTTERFLY BUSH - Buddleia davidii 'Buzz Violet' 1gal
1 SOLOMONS SEAL - Polygonatum odoratum var. thunbergii flat of 10
6 BLUE ICE AMSONIA - Amsonia 'Blue Ice' 1gal
4 PINK HOMERUN ROSE - Rosa 3gal
3 SEVEN SON FLOWER - Heptacodium miconioides 7gal
5 PRAGUE VIBURNUM - Viburnum x pragense 5gal
5 PINK VELOUR CRAPEMYRTLE - Lagerstroemia indica 'Pink Velour' 1gal
7 RUBY STAR CONEFLOWER - Echinacea purpurea 'Rubinstern' 1gal
OPTIONAL: Pea gravel mulch & weed mat
3 AMERICAN HOLLY - Ilex opaca 5gal
5 DARK HORSE WEIGELA - Weigela florida 'Dark horse' 1gal
Existing Catalpa tree
5 FURMANS RED AUTUMN SAGE - Salvia greggii 1gal
5 HEAVENLY BAMBOO - Nandina domestica 3gal
1 JAPANESE BANANA - Musa basjoo 10gal
1 MIDNIGHT MARVEL HIBISCUS - Hibiscus 'Midnight Marvel' 7gal
Existing water feature
4 NORTHWINDS SWITCHGRASS - Panicum virgatum 'Northwinds' 1gal

Existing bamboo grove
OPTIONAL: Flagstone patio

9 NORTHERN SEA OATS - Chasmanthium latifolium 1gal
Existing Hydrangea
6 CELANDINE POPPY - Stylophorum diphyllum 1gal
1 KAMSCHATAKA SEDUM - Sedum kamtschaticum flat of 10
9 WINTER GREEN BOXWOOD - Buxus microphylla var. koreana 'Winter Green' 1gal
1 VARIEGATUS FIVE LEAFED ARALIA
Eleutherococcus sieboldianus 'Variegatus' 5gal
10 DWARF SOLOMONS SEAL - Polygonatum falcatum 1gal
10 MIXED PREMIUM HOSTAS - Hosta 1gal (mix with existing)
10 EVERGREEN LENTEN ROSE/hellebore
Helleborus orientalis 1gal
7 SPREADING LIRIOPE
Liriope spicata flat of 24

1 MONTEZUMA BALD CYPRESS
Taxodium mucronatum 15gal
9 SPREADING LIROPE
Liriope spicata flat of 24
5 MISSOURI PRIMROSE
Oenothera macrocarpa 1gal
8 BLUE PLUMBAGO
Ceratostigma plumbaginoides 1gal
5 IRON BUTTERFLY IRONWEED
Vernonia lettermannii 1gal
1 ROYAL PURPLE SMOKE BUSH
Cotinus coggygria 'Royal Purple' 5gal
3 RED HOMERUN ROSE - Rosa 3gal
8 DARK TOWERS PENSTEMON - Penstemon digitalis 1gal
5 TWILIGHT PRAIRIEBLUES FALSE INDIGO - Baptisia 1gal
OPTIONAL: Pea gravel walkway & buffer zone along driveway
5 OSO EASY PAPRIKA ROSE - Rosa 1gal
3 SENTIMENTAL BLUE BALLOON FLOWER
Platycodon grandiflorus 'Sentimental Blue' 1gal
Existing maiden grass
4 HEAVENLY BAMBOO - Nandina domestica 1gal
5 FINELINE BUCKTHORN - Rhamnus frangulus 1gal
5 WILD THING AUTUMN SAGE - Salvia greggii 1gal

1 DESERT WILLOW - Chilopsis linearis 10gal
7 WINECUP - Callirhoe involucrata 1gal
OPTIONAL: cover existing driveway with .5in thick pea gravel to match backyard.
OPTIONAL: Stone edging
3 MISS MOLLY BUTTERFLY BUSH - Buddleia davidii 'Miss Molly' 1gal
4 REYNOUTRIA FALLOPIA - Fallopia japonica 1gal
1 MIDNIGHT MARVEL HIBISCUS - Hibiscus 'Midnight Marvel' 7gal
3 LEATHERLEAF VIBURNUM - Viburnum rhytidophyllum 5gal
12 TEXAS RED YUCCA - Hesperaloe parviflora 1gal
Existing maiden grass
1 OLIVE MARTINI SILVERBERRY/ELAEAGNUS - Elaeagnus pungens 'Olive Martini' 5gal
7 GREAT PLAINS VERBENA - Verbena bipinnatifida 1gal
Mulch access to spicket
5 RED ROCKET CRAPEMYRTLE - Lagerstroemia indica 'Red Rocket' 1gal

LOW MAINTENANCE LANDSCAPE inc.

1 BRACKENS BROWN BEAUTY LARGE-FLOWERED MAGNOLIA - Magnolia grandiflora 'Brackens Brown Beauty' 10gal
3 TIGER EYE SUMAC - Rhus typhina 'Tiger eye" 5gal
14 NORTHWINDS SWITCHGRASS
Panicum virgatum 'Northwinds' 1gal
5 SWEET SUMMER LOVE AUTUMN CLEMATIS
Clematis 'Sweet Summer Love' 1gal
6 BUZZ VIOLET BUTTERFLY BUSH
Buddleia davidii 'Buzz Violet' 1gal (train on fence)
4 ORANGE STORM FLOWERING QUINCE
Chaenomeles speciosa 'Orange Storm' 3gal
PHASE TWO
PHASE ONE
2 GOLDEN CHAIN GIANT REED GRASS - Arundo donax 'Golden Chain' 5gal
OPTIONAL: Limestone edging
OPTIONAL: Pea gravel walkway
12 RED ROCKET CRAPEMYRTLE - Lagerstroemia indica 'Red Rocket' 1gal
1 TIGER EYE SUMAC - Rhus typhina 'Tiger eye" 5gal
6 FURMANS RED AUTUMN SAGE - Salvia greggii 1gal
OPTIONAL: Limestone edging
7 PINK VELOUR CRAPEMYRTLE
Lagerstroemia indica 'Pink Velour' 1gal
5 PRAGUE VIBURNUM
Viburnum x pragense 5gal
OPTIONAL: Mexican beach pebble path
1 - 2" thick with weed mat
13 PINK VELOUR CRAPEMYRTLE
Lagerstroemia indica 'Pink Velour' 1gal
9 PRAGUE VIBURNUM
Viburnum x pragense 5gal
OPTIONAL: Pea gravel walkway
OPTIONAL: Steel edging
23 FINELINE BUCKTHORN - Rhamnus frangulus 1gal
5 MIDNIGHT MARVEL HIBISCUS
Hibiscus 'Midnight Marvel' 3gal
1 CANNA OMEGA
Canna x generalis 'Lenape' 5gal
12 KAMSCHATAKA SEDUM
Sedum kamtschaticum flat of 10
12 HEAVENLY BAMBOO
Nandina domestica 1gal
OPTIONAL: Steel edging
OPTIONAL: Water feature
OPTIONAL: Mexican beach pebble area with weed mat
OPTIONAL: IPE deck
(build over existing concrete patio)
5 HEAVENLY BAMBOO
Nandina domestica 1gal
4 KAMSCHATAKA SEDUM
Sedum kamtschaticum flat of 10
3 MIDNIGHT MARVEL HIBISCUS
Hibiscus 'Midnight Marvel' 3gal
22 NORTHERN SEA OATS
Chasmanthium latifolium 1gal
PHASE TWO
PHASE ONE
2 DESERT WILLOW
Chilopsis linearis 10gal
3 BURGUNDY HEARTS REDBUD - Cercis canadensis 10gal
OPTIONAL: Irrigation system
4 OLIVE MARTINI SILVERBERRY/ELAEAGNUS
Elaeagnus pungens 'Olive Martini' 1gal
11 PINK MUHLY GRASS
Muhlenbergia capillaris 1gal
20 SOLOMONS SEAL
Polygonatum odoratum var. thunbergii 1gal
OPTIONAL: Demo existing concrete
OPTIONAL: IPE deck
33 IRON BUTTERFLY IRONWEED - Vernonia lettermannii 1gal
3 PURPLE SMOKE FALSE INDIGO - Baptisia 'Purple Smoke' 5gal
1 PINK CHINA ELEPHANT EAR - Colocasia esculenta 'Pink China' 5gal
6 PLUM CRAZY HIBISCUS - Hibiscus 'Plum crazy' 3gal
OPTIONAL: Bamboo edging with kansas pea gravel back fill
3 PURPLE HEART - Setcreasea pallida flat of 10
3 GREEN VELVET BOXWOOD - Buxus 'Green Velvet' 5gal
1 JAPANESE BANANA - Musa bas joo 10gal
8 GOLDEN CROOKSTEM BAMBOO - Phyllostachys aureosulcata 'Aureocaulis' 10gal
1 BLACK TULIP MAGNOLIA - Magnolia x soulangeana 'Black Tulip' 10 gal
3 BRACKENS BROWN BEAUTY LARGE-FLOWERED MAGNOLIA
Magnolia grandiflora 'Brackens Brown Beauty' 10gal
5 BUZZ VIOLET BUTTERFLY BUSH
Buddleia davidii 'Buzz Violet' 1gal
5 SWEET SUMMER LOVE AUTUMN CLEMATIS
Clematis 'Sweet Summer Love' 1gal (train on fence)
14 NORTHWINDS SWITCHGRASS
Panicum virgatum 'Northwinds' 1gal
3 TIGER EYE SUMAC - Rhus typhina 'Tiger eye" 5gal
1 BRACKENS BROWN BEAUTY LARGE-FLOWERED MAGNOLIA - Magnolia grandiflora 'Brackens Brown Beauty' 10gal
PHASE TWO
PHASE ONE
N
0 5 10 20
SCALE IN FEET

TOSHIYUKI URATA

216 CAMPBELL DRIVE
LAWRENCE, KS 66049

client:		
scale	date: 08/30/16	revision
drawn by: BRENDA	checked by: RYAN	drawing #: 1



Acer palmatum (JAPANESE MAPLE)

3 HARDY NEEDLE PALM - Rhapidophyllum hystrix 3gal
Future Buhda statue
4 RUFA CLUMP-FORMING BAMBOO - Fargesia rufa 5gal
OPTIONAL: Add flagstone stepping stone patio with kansas river gravel
1 JAPANESE MAPLE - Acer palmatum 5gal
3 CHINESE SACRED LILY - Rhodea japonica 1gal
2 KAMSCHATAKA SEDUM - Sedum kamtschaticum flat of 10

Existing Boxwood
1 RED TIP PHOTINIA - Photinia x fraseri 1gal
3 FURMANS RED AUTUMN SAGE - Salvia greggii 1gal
2 ANGELINA SEDUM - Sedum flat of 10
OPTIONAL: Add flagstone stepping stones
12 FURMANS RED AUTUMN SAGE - Salvia greggii 1gal
8 EVERGREEN LENTEN ROSE/hellebore
Helleborus orientalis 1gal
3 SWEET SUMMER LOVE AUTUMN CLEMATIS
Clematis 'Sweet Summer Love' 1gal
12 BLUE ICE AMSONIA
Amsonia 'Blue Ice' 1gal
9 BLUE HOSTA - Hosta 1gal
3 THREELEAF AKEBIA
Akebia trifoliata 1gal
10 DARK TOWERS PENSTEMON
Penstemon digitalis 1gal



TANGERINE BEAUTY CROSSVINE



BLUE WILD INDIGO



MAIDEN GRASS



JAPANESE BANANA

PHASE TWO
PHASE ONE

5 BURKWOOD VIBURNUM
Viburnum x burkwoodii 5gal
5 LEATHERLEAF MAHONIA
Mahonia bealei 1gal
5 FINELINE BUCKTHORN
Rhamnus frangulus 1gal
12 GRO-LOW FRAGRANT SUMAC
Rhus aromatica 'Gro-low' 1gal
15 CORALBERRY
Symphoricarpos microphyllus 1gal
3 BIG BLUE LIRIOPE
Liriope muscari 'Big Blue' flat of 24
6 HEAVENLY BAMBOO
Nandina domestica 1gal
4 VARIEGATUS FIVE LEAFED ARALIA
Eleutherococcus sieboldianus 'Variegatus' 1gal
4 BLUESTEM GOLDENROD
Solidago caesia 1gal
5 LARGE SOLOMONS SEAL
Polygonatum commutatum 3gal
9 PURPLE DRAGON DEADNETTLE
Lamium 'Purple Dragon' 1gal
1 RED ROCKET CRAPEMYRTLE
Lagerstroemia indica 'Red Rocket' 1gal
4 WINTER GREEN BOXWOOD
Buxus microphylla var. koreana 'Winter Green' 1gal
4 DARK TOWERS PENSTEMON
Penstemon digitalis 1gal
8 BLUE ICE AMSONIA - Amsonia 'Blue Ice' 1gal
3 OSO EASY PAPRIKA ROSE - Rosa 1gal
5 CHINESE SACRED LILY - Rhodea japonica 1gal
5 CRANESBILL/BIG ROOT GERANIUM - Geranium macrorrhizum 1gal
5 WINTER GREEN BOXWOOD - Buxus microphylla var. koreana 'Winter Green' 1gal
3 SOLOMONS SEAL - Polygonatum odoratum var. thunbergii 1gal
1 JAPANESE MAPLE - Acer palmatum 5gal
5 ROBB'S SPURGE
Euphorbia amygdaloides var. robbiae 1gal
5 BLUESTEM GOLDENROD
Solidago caesia 1gal
2 BIG BLUE LIRIOPE
Liriope muscari 'Big Blue' flat of 24
3 EVERGREEN LENTEN ROSE/hellebore
Helleborus orientalis flat of 10
2 BIG LEAF KAM SEDUM
Sedum takesimense flat of 10



HEAVENLY BAMBOO

6 WILD THING AUTUMN SAGE
Salvia greggii 1gal
7 FIREWORKS ROUGH-LEAVED GOLDENROD
Solidago rugosa 'Fireworks' 1gal
3 RED LEAF CANNA
Canna x generalis 'Ambassador' 1gal
1 ZUNI CRAPEMYRTLE
Lagerstroemia x 'Zuni' 5gal

1 JAPANESE BANANA
Musa bas joo 10gal
5 BLUE WILD INDIGO
Baptisia australis None
10 DALLAS BLUES SWITCH GRASS
Panicum virgatum 'Dallas Blues' 5gal
1 GOLDEN CHAIN GIANT REED GRASS
Arundo donax 'Golden Chain' 5gal
7 MAIDEN GRASS - Miscanthus sinensis 5gal
3 TANGERINE BEAUTY CROSSVINE - Bignonia capreolata 'Tangerine Beauty' 1gal
1 BIG LEAF KAM SEDUM - Sedum takesimense flat of 10
1 GOLDEN CHAIN GIANT REED GRASS - Arundo donax 'Golden Chain' 5gal

PHASE TWO
PHASE ONE

3 BUTTERFLY BUSH HONEYSUCKLE
Diervilla sessilifolia 'Butterfly' 1gal
4 FINELINE BUCKTHORN
Rhamnus frangulus 1gal
3 [illegible]AGUE VIBURNUM
Viburnum x pragense 5gal
Existing Cedars
OPTIONAL: Add flagstone stepping stone path (mixing existing stone with our larger slabs)

No.	Date	Revision

Client :
DAVE EVANS

Address :
514 PIONEER DRIVE
LAWRENCE, KS 66049

Scale :

Plan No. : 1

Designer : BRENDA
Editor :
Date : 04/28/16

JOHN GRAHAM
209 KAW COURT
LAWRENCE, KS 66044

client:		
scale	date 05/03/16	revision
drawn by RYAN	checked by	drawing # 1

1 BURGUNDY HEARTS REDBUD - Cercis canadensis 5gal
10 PRAGUE VIBURNUM - Viburnum x pragense 5gal
9 SHOW OFF FORSYTHIA - Forsythia x intermedia 'Show Off' 5gal
1 ARIZONA SYCAMORE - Platanus wrightii 10gal
5 KOPPER KING GIANT MALLOW - Hibiscus 'Kopper King' 1gal
9 HEAVENLY BAMBOO - Nandina domestica 3gal
OPTIONAL: Flagstone stepping stone pathway
5 FILAGRAN RUSSIAN SAGE - Perovskia atriplicifolia 'Filagran' 1gal
3 KAMSCHATAKA SEDUM - Sedum kamtschaticum flat of 10
5 SWEET SUMMER LOVE AUTUMN CLEMATIS - Clematis 'Sweet Summer Love' 1gal
10 TEXAS RED YUCCA - Hesperaloe parviflora 1gal

16 TEXAS RED YUCCA
Hesperaloe parviflora 1gal
1 TIGER EYE SUMAC
Rhus typhina 'Tiger eye" 5gal
20 BLUE PLUMBAGO
Ceratostigma plumbaginoides 1gal
4 RED HOMERUN ROSE
Rosa 3gal
1 ROYAL PURPLE SMOKE BUSH
Cotinus coggygria 'Royal Purple' 5gal
3 COLOR GUARD YUCCA
Yucca filamentosa 'Color Guard' 1gal
5 ULTRA VIOLET AUTUMN SAGE
Salvia greggii 1gal
1 RAPSODY IN PINK CRAPEMYRTLE
Lagerstroemia indica 'Rapsody in Pink' 1gal
7 BLUE ICE AMSONIA
Amsonia 'Blue Ice' 1gal
1 PURPLE HEART
Setcreasea pallida flat of 10
12 FIREPOWER HEAVENLY BAMBOO
Nandina domestica 'Firepower' 1gal
4 FIREBALL HIBISCUS
Hibiscus 'fireball' 1gal
3 ELEPHANT EARS
Colocasia esculenta 1gal
3 JAPANESE BANANA
Musa bas joo 7gal
Add 2 Ponytail palms in existing pots on driveway

2 KAMSCHATAKA SEDUM - Sedum kamtschaticum flat of 10
1 RED TIP PHOTINIA - Photinia x fraseri 5gal
1 GOLDEN CHAIN GIANT REED GRASS
Arundo donax 'Golden Chain' 5gal
20 WALKER JUNIOR CATMINT - Nepeta x faassenii 1gal
10 OSO EASY PAPRIKA ROSE - Rosa 1gal
3 BUZZ VIOLET BUTTERFLY BUSH - Buddleia davidii 'Buzz Violet' 1gal
1 JAPANESE VARNISH TREE - Firmiana simplex 5gal
5 RED ROCKET CRAPEMYRTLE - Lagerstroemia indica 'Red Rocket' 1gal
16 PINK MUHLY GRASS - Muhlenbergia capillaris 1gal
3 DARK KNIGHT BLUEBEARD - Caryopteris x clandonensis 'Dark Knight' 3gal
1 DON EGOLF REDBUD - Cercis chinensis 5gal
3 RUFA CLUMP-FORMING BAMBOO - Fargesia rufa 5gal

1 WHITE OAK
Quercus alba 10gal
RED HOMERUN ROSE
Rosa 3gal
20 MIXED PREMIUM HOSTAS
Hosta 1gal
OPTIONAL: Flagstone stepping stone pathway
OPTIONAL: Install french to solid drain system

5 PURPLE LOOSESTRIFE
Lythrum salicaria 1gal
1 DESERT WILLOW
Chilopsis linearis 10gal
9 FILAGRAN RUSSIAN SAGE
Perovskia atriplicifolia 'Filagran' 1gal
12 NORTHWINDS SWITCHGRASS - Panicum virgatum 'Northwinds' 1gal
5 TIGER EYE SUMAC - Rhus typhina 'Tiger eye" 5gal
10 PINK VELOUR CRAPEMYRTLE - Lagerstroemia indica 'Pink Velour' 1gal
7 VITEX - Vitex agnus-castus 5gal
4 SEVEN SON FLOWER - Heptacodium miconioides 7gal
Create rain garden (depressed area to catch water)
7 SUGAR SHACK BUTTONBUSH - Cephalanthus occidentalis "Suger Shack 5gal
30 VARIEGATA GREATER PERIWINKLE - Vinca major 'Variegata' 3gal

N

0 5 10 20
SCALE IN FEET

MULCH BEDS-OPTIONAL EDGING
1 gal. 6 RED TALL GARDEN PHLOX
FLAGSTONE PATH
7 gal. 1 JAPANESE BEAUTYBERRY
15 gal. 3 BALDCYPRESS
1 gal. 8 FIREWORKS ROUGH-LEAVED GOLDENROD
STONE EDGING
1 gal. 3 MAUNA LOA DAYLILY
7 gal. 3 SHOAL CREEK VITEX
7 gal. 1 SMOKE BUSH

7 gal. 1 FLOWERING APPLE
3 gal. 5 PLUM CRAZY GIANT MALLOW
1 gal. 3 MISS MOLLY SUMMER LILAC
3 gal. 3 GOLDEN CHAIN ARUNDO
5 gal. 1 NEEDLE PALM
20 gal. 1 BRACKENS BROWN BEAUTY LARGE-FLOWERED MAGNOLIA
1 gal. 11 BLUE WONDER CATMINT
1 gal. 7 FIREBALL MONARDA
FLAGSTONE PATH
1 gal. 8 TWILIGHT PRAIRIE BLUES FALSE INDIGO
5 gal. 2 MEKONG GIANT BANANA
1 gal. 5 WINTER JASMINE
8 SUGAR SHACK BUTTONBUSH
3 gal.

7 gal. 2 BLACK KNIGHT BUTTERFLY BUSH
1 gal. 3 VARIEGATUM SOLOMONS SEAL
OPTIONAL FIREPIT
3 gal. 10 BURKWOOD VIBURNUM
PEA GRAVEL
6 DREAM CATCHER BEAUTY BUSH
3 gal.
7 gal. 6 PAWPAW
7 VIVID OBEDIENT PLANT
1 gal.
5 CANNA OMEGA
5 gal.

STONE EDGING
gal. 6 PURPLE PINEAPPLE LILY
1 gal. 5 AUTUMN FIRE SEDUM
1 gal. 7 FURMANS RED SAGE
KEEP EXISTING ROSE
1 gal. 3 BLUE WILD INDIGO
1 gal. 10 BLUE PLUMBAGO
6 IRON BUTTERFLY VERNONIA
1 RED ROCKET CRAPEMYRTLE
5 DARK TOWERS PENSTEMON
3 HUMMELO COMMON BETONY
1 gal. 5 BLUE ICE AMSONIA
1 gal. 10 BLUE PLUMBAGO
LFSTREAM HEAVENLY BAMBOO
l. 3 OSO EASY PAPRIKA ROSE
KEEP EXISTING ROSE
1 gal. 3 ZAGREB COREOPSIS
1 gal. 24 LILYTURF
VARIEGATUM SOLOMONS SEAL
STONE EDGING
1 gal. 3 BLUE STAR FLOWER
1 gal. 7 BLUE WONDER CATMINT
STONE EDGING
1 gal. 5 PINEAPPLE LILY

AIN ARUNDO

EEN BOXWOOD

A NINEBARK

STONE EDGING
1 gal. 26 HOSTA
1 gal. 7 WINTER GREEN BOXWOOD
1 gal. 3 DRAGON LLY
5 gal. 3 CANNA
1 gal. 5 LEATHERLEAF MAHONIA
1 gal. 16 PURPLE ASPARAGUS
5 gal. 4 COMMON FIG
10 gal. 1 JAPANESE BANANA
Mini rain garden
FLAGSTONE PATH

TURF
TURF
TURF

5 GOLD DUST TREE 1 gal.
18 NIPPON LILY 1 gal.
24 KAMSCHATAKA SEDUM Flat
REMOVE OF LEANING PORTION OF HACKBERRY
18 SEA OATS GRASS 1 gal.
3 LEATHERLEAF VIBURNUM 5 gal.
8 PINK ELEPHANT EARS 1 gal.

LIMB UP BRADFORD TREES
STONE EDGING
5 SHOW OFF FORSYTHIA 3 gal.
8 GOJI BERRY 3 gal.
5 BLUE PLUMBAGO 1 gal.
5 GOOSEBERRY 1 gal.
1 SEVEN SON FLOWER 7 gal.

5 SUNSHINE BLUE CARYOPTERIS 3 gal.
1 DON EGOLF REDBUD 5 gal.
7 RED HOME RUN ROSE 3 gal.
1 BUSH CLOVER 3 gal.
3 BLACKBERRY 3 gal.
4 PINK VELOUR CRAPE MYRTLE 1 gal.
GRAVEL optional addition layer under deck/reuse existing/create terrace
2 ROSEMARY Flats of 10
1 CHINESE PARASOL TREE 10 gal.
6 HEAVENLY BAMBOO 1 gal.
3 KOPPER KING GIANT MALLOW 3 gal.
Create access to under deck
1 ATROPURPUREUM JAPANESE MAPLE 7 gal.
3 COPPERTINA NINEBARK 3 gal.
1 CHICAGO HARDY FIG 10 gal.
GARDEN BEDS


FIREWORKS ROUGH-LEAVED GOLDENROD


LEPTODERMIS


KOPPER KING GIANT MALLOW


KAMSCHATAKA SEDUM


CHINESE PISTACHIO


ORANGE STORM FLOWERING QUINCE


BERRY NICE HOLLY


'FRUITLANDI' SILVERBERRY/ELAEAGNUS


FLAGRAN RUSSIAN SAGE


DALLAS BLUES SWITCH GRASS


INDIAN PAINTBRUSH


ROYAL PURPLE SMOKE BUSH


BLUE WONDER CATTMINT


MOSSY CUP OAK


WINECUP


WINTER GREEN BOXWOOD


DARK KNIGHT BLUEBEARD


DESERT WILLOW


ADAMS NEEDLE


MISSOURI PRIMROSE


BLUE WILD INDIGO


BLUE STAR FLOWER


SHOW OFF FORSYTHIA


FIRECRACKER FRINGED LOOSESTRIFE


BLUE PLUMBAGO


FINELINE BUCKTHORN


ROSEA ROSE VERBENA


VITEX


MELLOW YELLOW SPIREA

HEAVENLY BAMBOO

NOTES

N

0 5 10 20

SCALE IN FEET

No.	Date	Description
REVISIONS		

FLORIAN & GABRIELLA ROTHBRUST

724 E. 715 ROAD


LAWRENCE, KS 66047

SCALE	
DRAWN BY	RYAN
CHECKED BY	
DATE	05/10/16
DATE OF PRINT	

PROJECT NO.

SHEET NO.

Powered by DynaSCAPE®

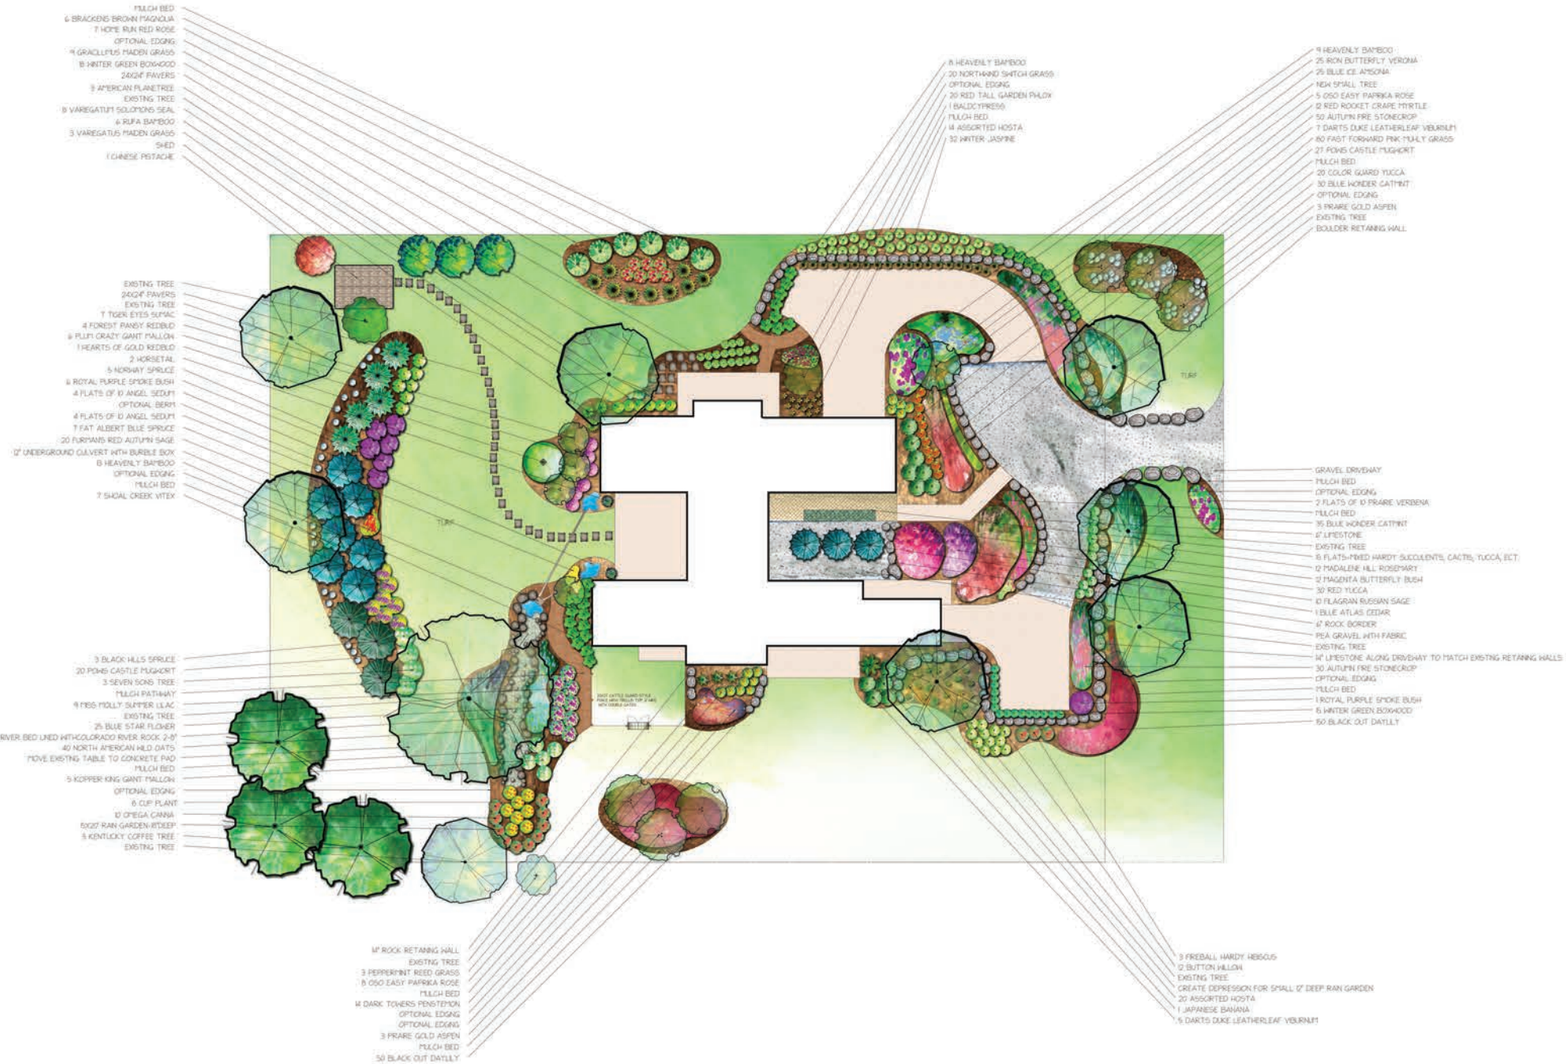


BLUE WONDER CATMINT


VARIEGATUS SOLOMONS SEAL


BLACKOUT LILY


GRACILLIMUS MAIDEN GRASS


MAGENTA BUTTERFLY BUSH


PURPLE RED AUTUMN SAGE


JAPANESE BANANA


NORWAY SPRUCE

©2008 Horticopia, Inc.


PRAIRE GOLD ASPEN


FAT ALBERT BLUE SPRUCE

©2008 Horticopia, Inc.


KENTUCKY COFFEE TREE

©2008 Horticopia, Inc.


RED YUCCA


OSO EASY PAPRIKA ROSE


VARIEGATUS MAIDEN GRASS


BLACK HILLS SPRUCE


CHINESE PISTACHE


NORTH AMERICAN WILD OATS


KOPPER KING GIANT MULLEIN


BLUE STAR FLOWER


RED ROCKET CRAPE MYRTLE


LEATHERLEAF VEBURNUM


PLUM CRAZY GIANT MULLEIN


WINTER JASMINE


FLAGRIAN RUSSIAN SAGE


ROYAL PURPLE SPIKE BUSH


PINK MUHLY GRASS


POMS CASTLE MUGHORT

NOTES

1. THIS IS A CONCEPTUAL LANDSCAPE DESIGN AND ONLY SHOWS THE DESIGN INTENT. IT IS NOT A CONSTRUCTION DRAWING AND THEREFORE DOES NOT DIMENSION AND DETAIL ALL CONSTRUCTION ITEMS. THE PROPERTY OWNER AND/OR THE CONTRACTOR SHALL DETERMINE ALL FINAL DIMENSIONS AND CONSTRUCTION DETAILS. CONTRACTOR AND SUBSEQUENT SUBCONTRACTOR ARE RESPONSIBLE FOR ALL NECESSARY BUILDING PERMITS.

2. THIS IS NOT A SURVEYED PLAN AND ONLY SHOWS THE DIMENSIONS TAKEN IN THE FIELD. PROPERTY MEASUREMENTS SHOULD BE CONFIRMED WITH A LICENSED LAND SURVEYOR IF NECESSARY.

IRRIGATION NOTES:
1. THIS IS NOT AN IRRIGATION PLAN.

2. IRRIGATION LAYOUT AND MATERIAL SPECS TO BE DETERMINED ON SEPARATE IRRIGATION PLAN.

LOW MAINTENANCE LANDSCAPE Inc.
LowMaintenanceLandscape.net 785-550-5610

Low maintenance landscape
Ryan Domick
1210 Lakeview Ct.
Lawrence, KS 66049
cactusman102@yahoo.com
785-550-5610

WINKLER
1321 Wagon Wheel Rd.
Lawrence, KS 66049

SCALE	1=20'-0"
DRAWN BY	EB Cahill
CHECKED BY	
DATE	6-17-16
DATE OF PRINT	
PROJECT NO.	15257
SHEET NO.	

Powered by DynaSCAPE®

1 BRACKENS BROWN BEAUTY LARGE-FLOWERED MAGNOLIA
Magnolia grandiflora 'Brackens Brown Beauty' 10gal
2 BLUE ICE AMSONIA - Amsonia 'Blue Ice' flat of 8
5 DARK TOWERS PENSTEMON - Penstemon digitalis 1gal
4 HEAVENLY BAMBOO - Nandina domestica 3gal
3 BLUE WILD INDIGO - Baptisia australis 1gal
1 WILD THING AUTUMN SAGE - Salvia greggii flat of 8
OPTIONAL: Eliminate bed & resod area
1 WILD THING AUTUMN SAGE - Salvia greggii flat of 8
3 Bear's Breeches, Variegated - Acanthus mollis 'Whitewater' 1gal
1 BLUE WONDER CATMINT - Nepeta x faassenii 'Blue Wonder' flat of 8
3 HEAVENLY BAMBOO - Nandina domestica 3gal
1 BRACKENS BROWN BEAUTY LARGE-FLOWERED MAGNOLIA
Magnolia grandiflora 'Brackens Brown Beauty' 10gal
2 GOLD DUST GOLD DUST TREE - Aucuba japonica 'Gold Dust' 1gal
3 BLUE ANGEL HOSTA - Hosta 'Blue Angel' 1gal
Transplant existing ostrich ferns
3 DREAMCATCHER BEAUTYBUSH - Kolkwitzia amabilis 5gal
2 CHOCOLATE CHIP BUGLE CARPET
Ajuga reptans 'Chocolate Chip' flat of 10
3 RUFA CLUMP-FORMING BAMBOO - Fargesia rufa 5gal
1 LEATHERLEAF VIBURNUM - Viburnum rhytidophyllum 7gal
PHASE THREE
PHASE ONE
Existing shrubs
2 BURGUNDY LACE JAPANESE MAPLE
Acer palmatum 'Burgundy Lace' 7gal
8 HARDY NEEDLE PALM - Rhapidophyllum hystrix 3gal
6 WINTER GREEN BOXWOOD
Buxus microphylla var. koreana 'Winter Green' 3gal
3 LEATHERLEAF VIBURNUM - Viburnum rhytidophyllum 7gal
3 EVERGREEN LENTEN ROSE/hellebore - Helleborus orientalis flat of 8
OPTIONAL: Flagstone stepping stone pathway
Allow space for annuals by customer
1 SOLOMONS SEAL - Polygonatum odoratum var. thunbergii flat of 8
Leave existing bed
6 MELLOW YELLOW SPIREA - Spiraea thunbergii 'Ogon' 1gal
4 COPPER DIERVILLA - Diervilla sessilifolia 'Copper' 3gal
1 EVERGREEN LENTEN ROSE/hellebore - Helleborus orientalis flat of 8
7 JEWS MALLOW - Kerria japonica 3gal
9 BLUE WONDER CATMINT - Nepeta x faassenii 'Blue Wonder' 1gal
(planted in wall) 3 MIXED GROUNDCOVER SEDUMS - sedum flat of 10

NOTES:
* Reuse customers yard art & bird baths
* Irrigation modification needed (time & materials)

PHASE THREE
PHASE TWO
PHASE ONE
PHASE THREE
PHASE TWO
PHASE TWO
PHASE ONE
PHASE TWO
PHASE ONE

1 TIGER EYE SUMAC - Rhus typhina 'Tiger eye' 5gal
3 MIDNIGHT MARVEL HIBISCUS - Hibiscus 'Midnight Marvel' 3gal
5 MISS MOLLY BUTTERFLY BUSH - Buddleia davidii 'Miss Molly' 3gal
Existing Viburnum
1 PINK CHINA ELEPHANT EAR - Colocasia esculenta 'Pink China' flat of 8
OPTIONAL: Flagstone patio
4 JAPANESE BANANA - Musa basjoo 7gal
1 RICE PAPER PLANT - Tetrapanax papyrifer 5gal
8 FILAGRAN RUSSIAN SAGE - Perovskia atriplicifolia 'Filagran' 1gal
8 KOPPER KING GIANT MALLOW - Hibiscus 'Kopper King' 3gal
1 IRON BUTTERFLY IRONWEED - Vernonia lettermannii flat of 8
4 FIREWORKS ROUGH-LEAVED GOLDENROD - Solidago rugosa 'Fireworks' 1gal
8 BLUE STAR FLOWER - Amsonia hubrichtii 1gal
OPTIONAL: Flagstone stairs
5 BLUE STAR FLOWER - Amsonia hubrichtii 1gal
5 RED ROCKET CRAPEMYRTLE - Lagerstroemia indica 'Red Rocket' 1gal
10 GRO-LOW FRAGRANT SUMAC - Rhus aromatica 'Gro-low' 1gal
11 DALLAS BLUES SWITCH GRASS - Panicum virgatum 'Dallas Blues' 5gal
7 TEXAS RED YUCCA - Hesperaloe parviflora 1gal
3 VITEX - Vitex agnus-castus 5gal
12 AUTUMN FIRE SEDUM - Sedum 'Autumn Fire' 1gal
Remove iron fencing (time & materials)
5 SUNSHINE BLUE CARYOPTERIS - Caryopteris x clandonensis 'Sunshine blue'
8 BUZZ VIOLET BUTTERFLY BUSH - Buddleia davidii 'Buzz Violet' 1gal
3 FURMANS RED AUTUMN SAGE - Salvia greggii flat of 8
6 PINK VELOUR CRAPEMYRTLE - Lagerstroemia indica 'Pink Velour' 1gal
1 BLUE PLUMBAGO - Ceratostigma plumbaginoides flat of 8
1 Blue Atlas Cedar - Cedrus atlantica 7gal
1 DON EGOLF REDBUD - Cercis chinensis 7gal
7 KAMSCHATAKA SEDUM - Sedum kamtschaticum flat of 10
8 RED HOT POKER PLANT - Kniphofia flat of 8
18 WINTER JASMINE - Jasminum nudiflorum 1gal
30 NORTHERN SEA OATS - Chasmanthium latifolium 1gal
4 LEATHERLEAF VIBURNUM - Viburnum rhytidophyllum 7gal
Existing shrubs
OPTIONAL: Moss rock boulders & accent rocks in Liriope & along border
1 RED BUCKEYE - Aesculus pavia 5gal
6 HEAVENLY BAMBOO - Nandina domestica 3gal
3 DREAMCATCHER BEAUTYBUSH - Kolkwitzia amabilis 5gal
Existing yard lamp
8 SPREADING LIRIOPE - Liriope spicata flat of 24

Leave existing Vinca
9 HEAVENLY BAMBOO - Nandina domestica 3gal
1 PICTUM ITALIAN ARUM - Arum italicum 'Pictum' flat of 8
1 BURGUNDY HEARTS REDBUD - Cercis canadensis 10gal
6 PURPLE DRAGON DEADNETTLE - Lamium 'Purple Dragon' 1gal
7 ORANGE STORM FLOWERING QUINCE - Chaenomeles speciosa 'Orange Storm' 1gal
8 DARK TOWERS PENSTEMON - Penstemon digitalis 1gal
1 PINK MARBLE RED TIP PHOTINIA - Photinia x fraseri 'Pink Marble' 1gal
2 RED HOMERUN ROSE - Rosa 3gal
Allow space for annuals by customer
1 BLUE PLUMBAGO - Ceratostigma plumbaginoides flat of 10
8 SPREADING LIRIOPE - Liriope spicata flat of 24
(plant in rocks)1 COLOR GUARD YUCCA - Yucca filamentosa 'Color Guard' flat of 8

GREG & CARMEN MISSE

1508 PRESTWICK COURT
LAWRENCE, KS 66047

client:

scale	date	revision
NTS	03/17/17	
drawn by	checked by	drawing #
BRENDA	RYAN	1



HEAVENLY BAMBOO



BRACKENS BROWN BEAUTY LARGE-FLOWERED MAGNOLIA



FINELINE BUCKTHORN



BLUE WILD INDIGO



PAPERBARK MAPLE



DREAMCATCHER BEAUTYBUSH



HIDCOTE BLUE GROUND COVER COMFREY



LEATHERLEAF VIBURNUM



SOLOMONS SEAL

RED BUCKEYE

SPREADING LIRIOPE



WINTER GREEN BOXWOOD

LARGE SOLOMONS SEAL

WINTER JASMINE

PURPLE BEAUTYBERRY




JANE MAGNOLIA

NORTHERN SEA OATS



GOLD DUST GOLD DUST TREE

CORALBERRY

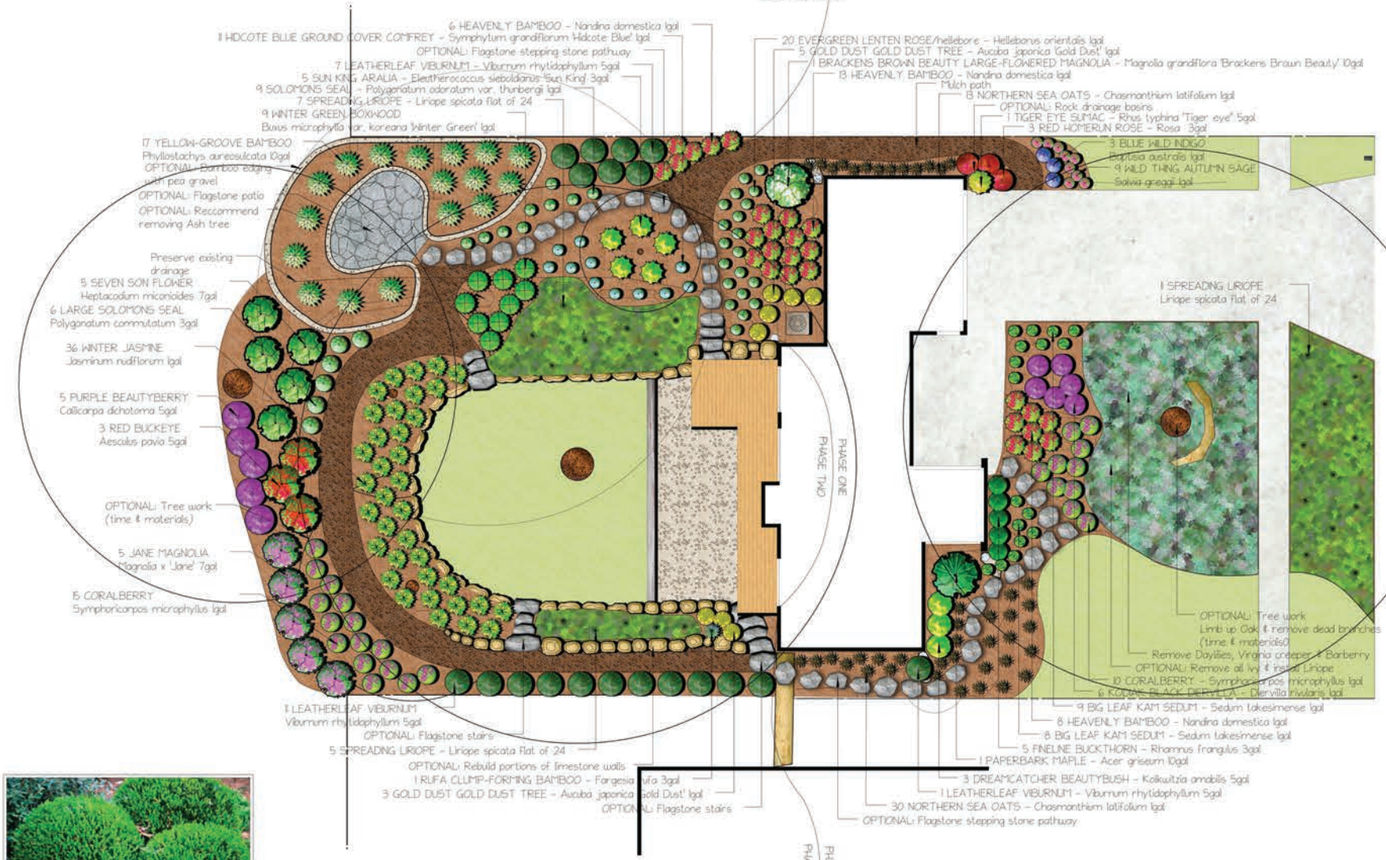

NOTES

N

0 5 0 20

SCALE IN FEET

No	Date	Description
REVISIONS		

LOW MAINTENANCE LANDSCAPE inc.

DANNI WIDELL

221 YORKSHIRE DRIVE

LAWRENCE, KS 66049

SCALE	
DRAWN BY	BRENDA
CHECKED BY	RYAN
DATE	09/07/16
PROJECT NO.	1
SHEET NO.	



DARK TOWERS PENSTEMON



FIREBALL HIBISCUS



PERRY MAGIC PURPLE BUTTERFLY BUSH



YELLOW YELLOW SPIREA



SUGAR SHACK BUTTONBUSH



©2008 Horticopia, Inc.

BRACKENS BROWN BEAUTY MAGNOLIA




LANDSCAPE BOULDER CONCEPT



SHOAL CREEK CHASTE TREE



COLUMNAR BUCKTHORN

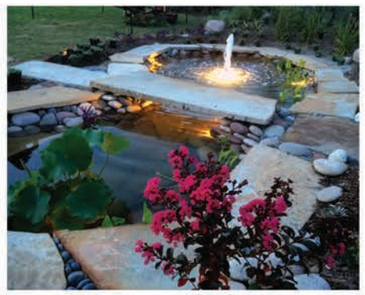

WATER FEATURE



TIGER EYE SUMAC



DALLAS BLUES RED SWITCH GRASS



PERMS CASTLE PEGHORT



PERGOLA



ATLAS CEDAR



INDIAN PAINTBRUSH



BIG DADDY HOSTA



FURTANS RED SAGE



FLAGSTONE EXAMPLE



BLUES FESTIVAL HYPERICUM



BRAKELIGHTS RED YUCCA



PINT NIGHT SALVIA



SEVEN SON FLOWER



ROYAL PURPLE SMOKE TREE



JAPANESE BANANA



NEEDLE PALM




SHOW OFF FORSYTHIA



GULF STEAM NANDINA



RED HOPE RUN ROSE

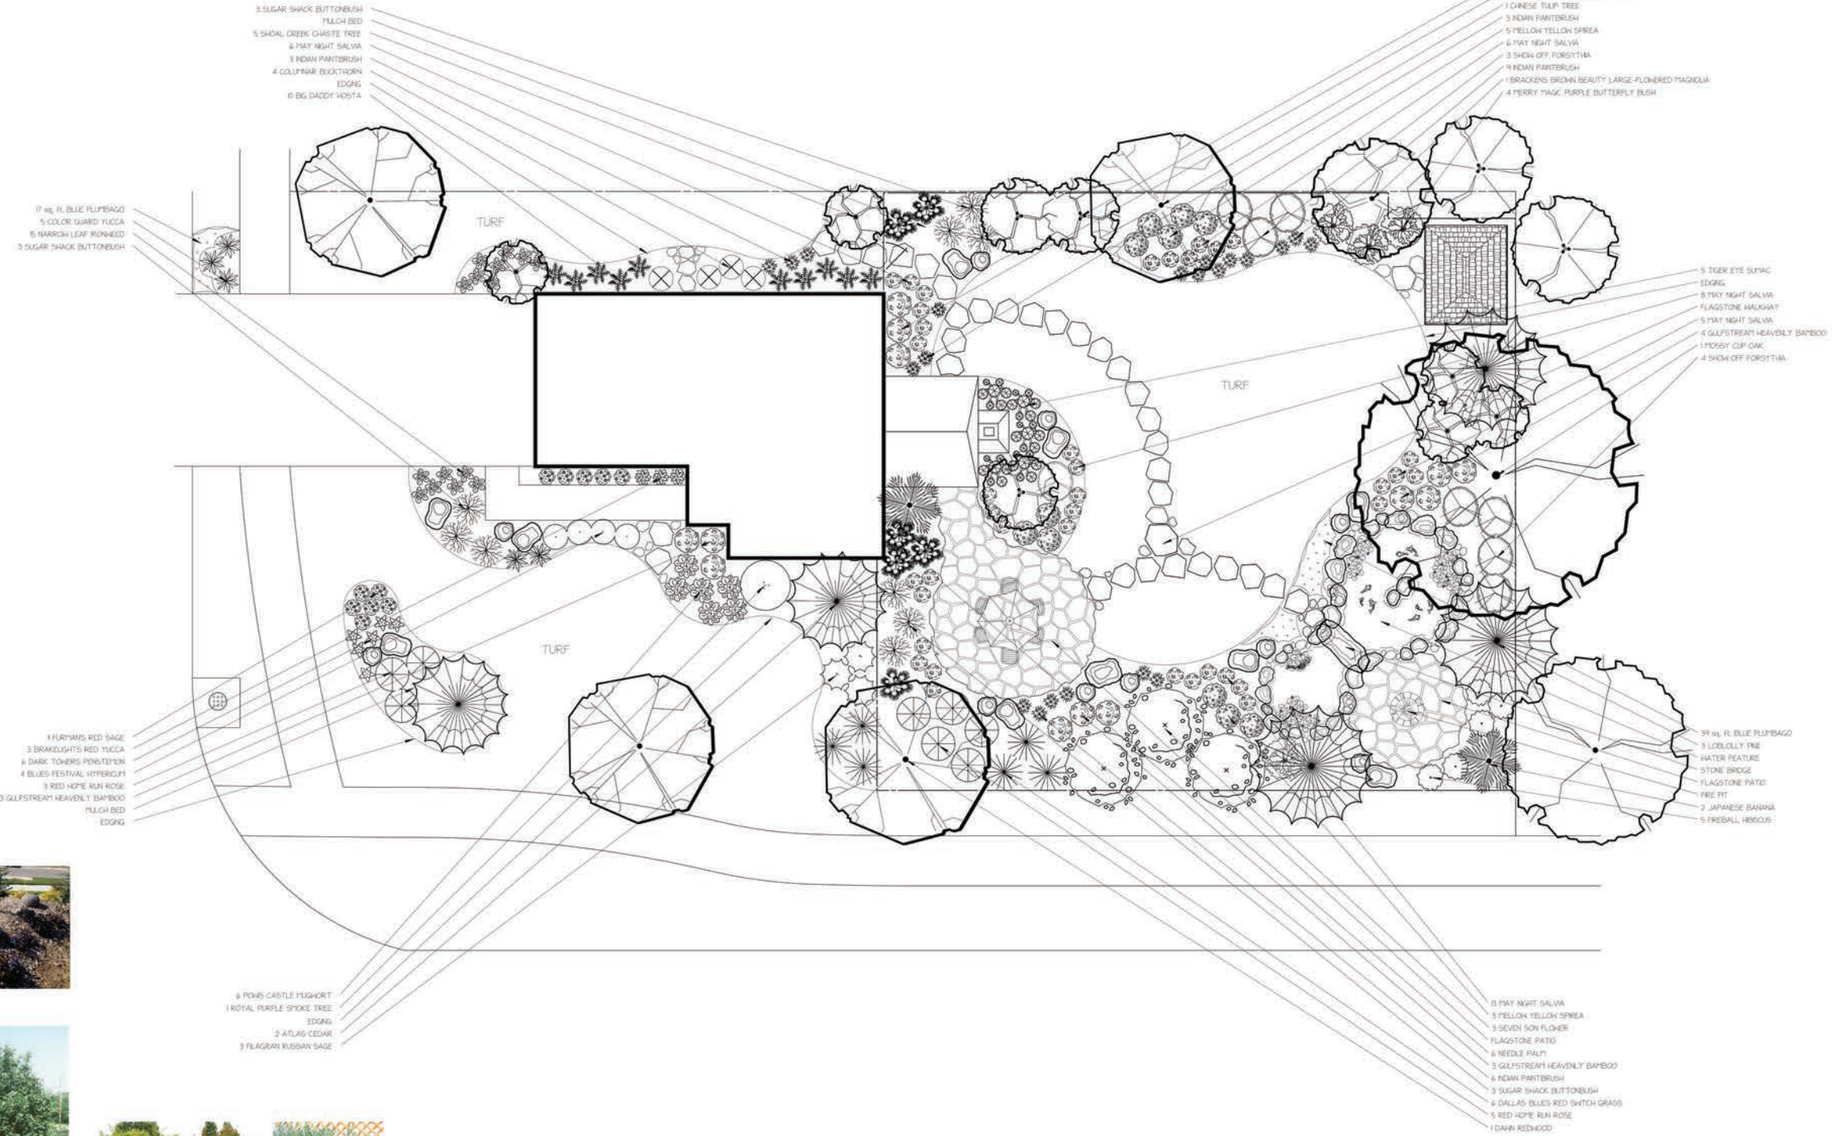

NOTES:

1. THIS IS A CONCEPTUAL LANDSCAPE DESIGN AND ONLY SHOWS THE DESIGN INTENT. IT IS NOT A CONSTRUCTION DRAWING AND THEREFORE DOES NOT DIMENSION AND DETAIL ALL CONSTRUCTION ITEMS. THE PROPERTY OWNER AND/OR THE CONTRACTOR SHALL DETERMINE ALL FINAL DIMENSIONS AND CONSTRUCITON DETAILS. CONTRACTOR AND SUBSEQUENT SUBCONCRACTOR ARE RESPONSIBLE FOR ALL NECESSARY BUILDING PERMITS.

2. THIS IS NOT A SURVEYED PLAN AND ONLY SHOWS THE DIMENSIONS TAKEN IN THE FELD. PROPERTY MEASUREMENTS SHOULD BE CONFIRMED WITH A LICENSED LAND SURVEYOR IF NECESSARY.

IRRIGATION NOTES:
1. THIS IS NOT AN IRRIGATION PLAN.

2. IRRIGATION LAYOUT AND MATERIAL SPECS TO BE DETERMINED ON SEPARATE IRRIGATION PLAN

No.	Date	Description

REVISIONS

LOW MAINTENANCE LANDSCAPE inc.

Low Maintenance Landscapes

120 Lakeview Ct.
Lawrence, KS 66049

cactusman1028@yahoo.com
7855503540

Jones

204 Kaw Court

Lawrence, KS 66049

SCALE:	1=10
DRAWN BY:	Brad Maryott
CHECKED BY:	
DATE:	2/16/2016
DATE OF PRINT:	

PROJECT NO: 11177

SHEET NO:

SCALE IN FEET

Powered by DynaSCAPE®



DARK TOWERS PENSTEMON



FIREBALL HIBISCUS



PERRY MAGIC PURPLE BUTTERFLY BUSH



YELLOW YELLOW SPIREA



SUGAR SHACK BUTTONBUSH



BRACKENS BROWN BEAUTY MAGNOLIA




LANDSCAPE BOULDER CONCEPT



SHOAL CREEK CHASTE TREE



COLUMNAR BUCKTHORN

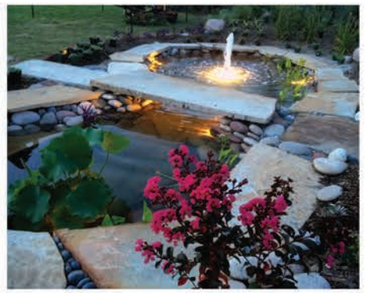

WATER FEATURE



TIGER EYE SUMAC



DALLAS BLUES RED SWITCH GRASS



PERMS CASTLE PEGHORT



PERGOLA



ATLAS CEDAR



INDIAN PAINTBRUSH



BIG DADDY HOSTA



PURPLES RED SAGE



FLAGSTONE EXAMPLE



BLUES FESTIVAL HYPERICUM



BRAKELIGHTS RED YUCCA



PINK NIGHT SALVIA



SEVEN SON FLOWER



ROYAL PURPLE SMOKE TREE



JAPANESE BANANA



NEEDLE PALM




SHON-OFF FORSYTHIA



GULF STEAM NANDINA



RED HOPE RUN ROSE

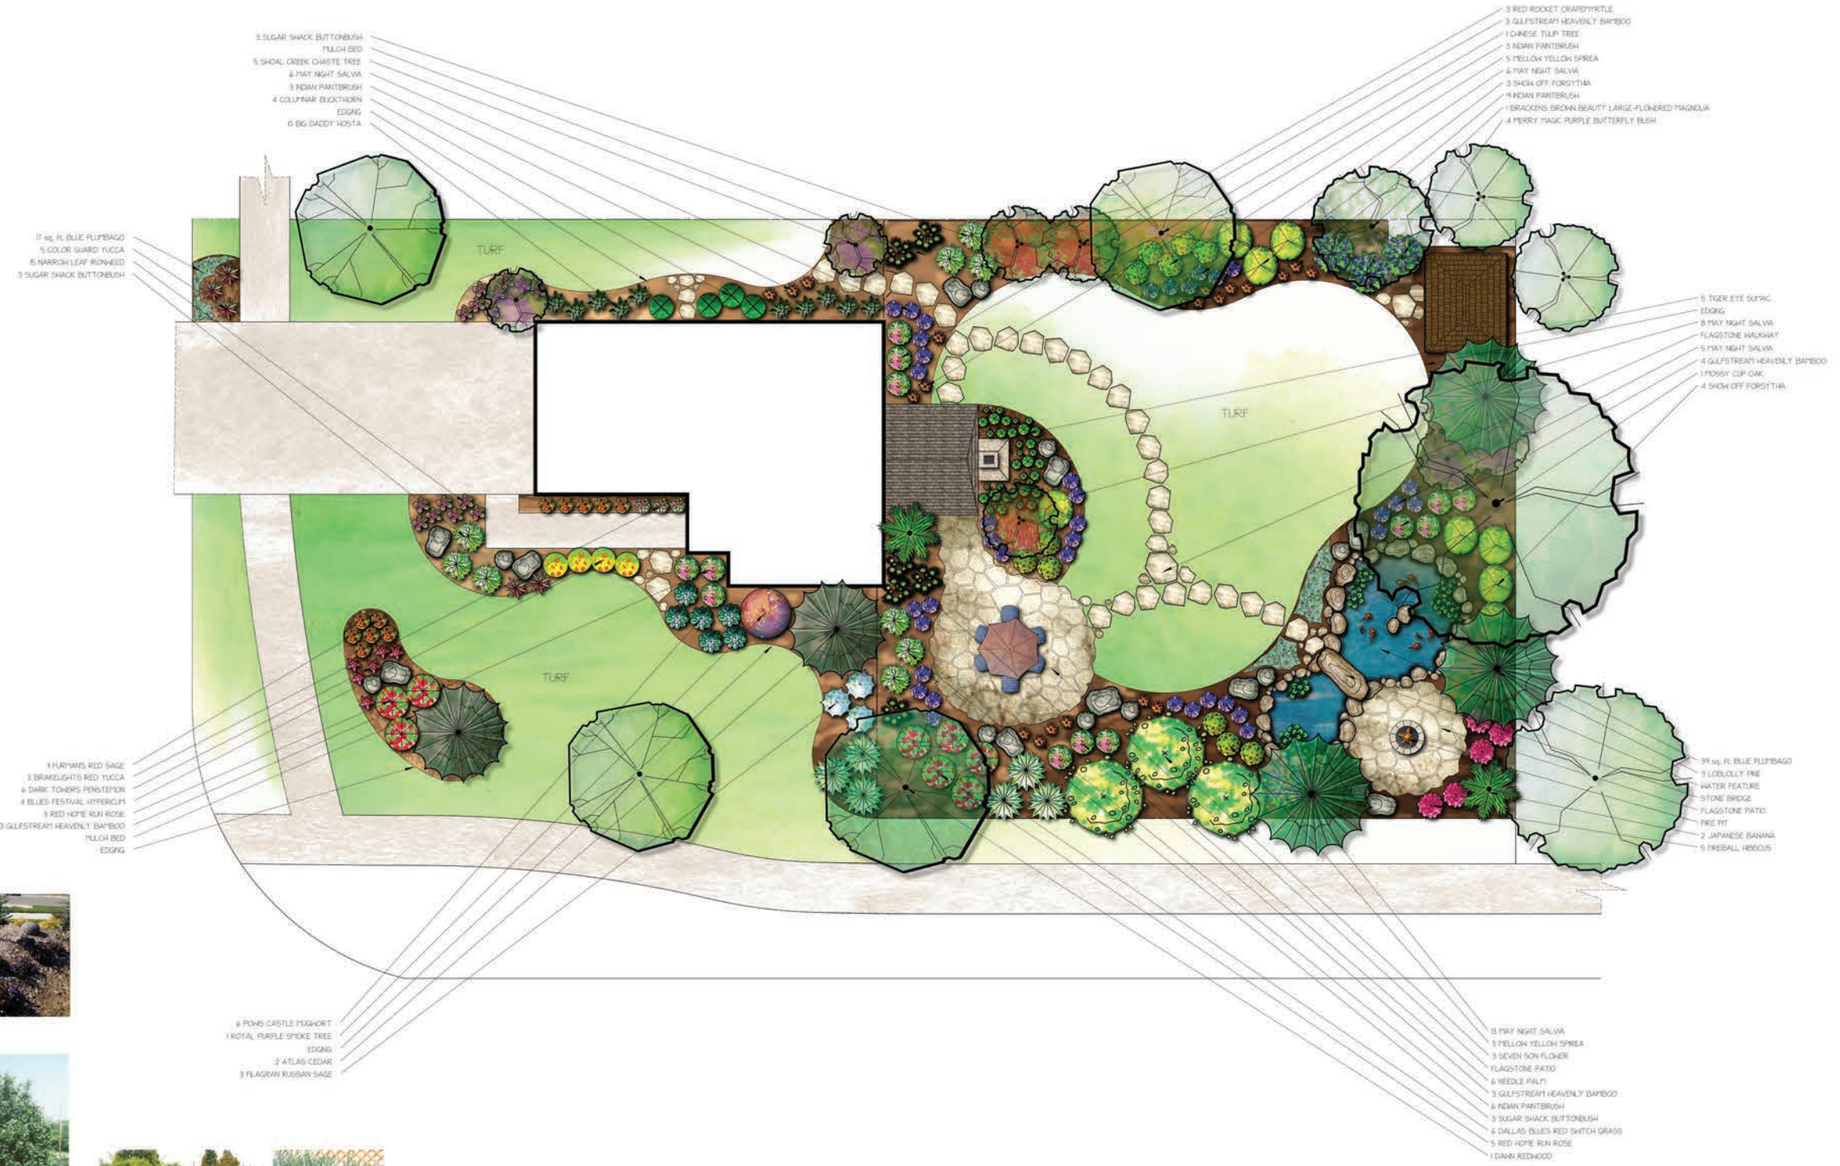

NOTES:

1. THIS IS A CONCEPTUAL LANDSCAPE DESIGN AND ONLY SHOWS THE DESIGN INTENT. IT IS NOT A CONSTRUCTION DRAWING AND THEREFORE DOES NOT DIMENSION AND DETAIL ALL CONSTRUCTION ITEMS. THE PROPERTY OWNER AND/OR THE CONTRACTOR SHALL DETERMINE ALL FINAL DIMENSIONS AND CONSTRUCITON DETAILS. CONTRACTOR AND SUBSEQUENT SUBCONCRACTOR ARE RESPONSIBLE FOR ALL NECESSARY BUILDING PERMITS.

2. THIS IS NOT A SURVEYED PLAN AND ONLY SHOWS THE DIMENSIONS TAKEN IN THE FIELD. PROPERTY MEASUREMENTS SHOULD BE CONFIRMED WITH A LICENSED LAND SURVEYOR IF NECESSARY.

IRRIGATION NOTES:
1. THIS IS NOT AN IRRIGATION PLAN.

2. IRRIGATION LAYOUT AND MATERIAL SPECS TO BE DETERMINED ON SEPARATE IRRIGATION PLAN

No.	Date	Description

REVISIONS

LOW MAINTENANCE LANDSCAPE inc.

Low Maintenance Landscapes

920 Lakeview Ct.
Lawrence, KS 66049

cactusman1028@yahoo.com
7855503540

Jones
204 Kaw Court
Lawrence, KS 66049

SCALE:	1=10
DRAWN BY:	Brad Maryott
CHECKED BY:	
DATE:	2/16/2016
DATE OF PRINT:	

PROJECT NO: 11177

SHEET NO:

0 5 0 20
SCALE IN FEET

©2008 Horticopia, Inc.

Powered by DynaSCAPE®

LOW MAINTENANCE LANDSCAPE inc.

DESIGN . CONSTRUCTION . MAINTENANCE















LOW MAINTENANCE LANDSCAPE, INC.
1210 LAKEVIEW CT. LAWRENCE, KS 66049

785-550-5610

Email: ryan@lowmaintenancelandscape.net

Visit our web site at: LowMaintenanceLandscape.net

PROFESSIONAL DESIGN FEE INFORMATION:

Hand Drawn Concept Plan = $100-$400

DynaSCAPE Basic Plan = $395-$595

DynaSCAPE Advanced Plan = $695-$895

DynaSCAPE Master Plan = $995-$1495